

AREA SCHEDULE	
NAME	AREA
Garage	1732.6 sq ft.
Porch	287.5 sq ft.
Main	3319.4 sq ft.
Area 11	504.1 sq ft.
Area 12	344.7 sq ft.

PAGE1


SCALE3/16" = 1'-0"DATE1/8/2020


SHEET TITLEFront Page

3320 SF
Fairview
UT


AVANT-GARDE
BUILDERS
MOUNT PLEASANT, UTAH

Phone: (435)462-9782
Email: pm@avantgardehomes.net

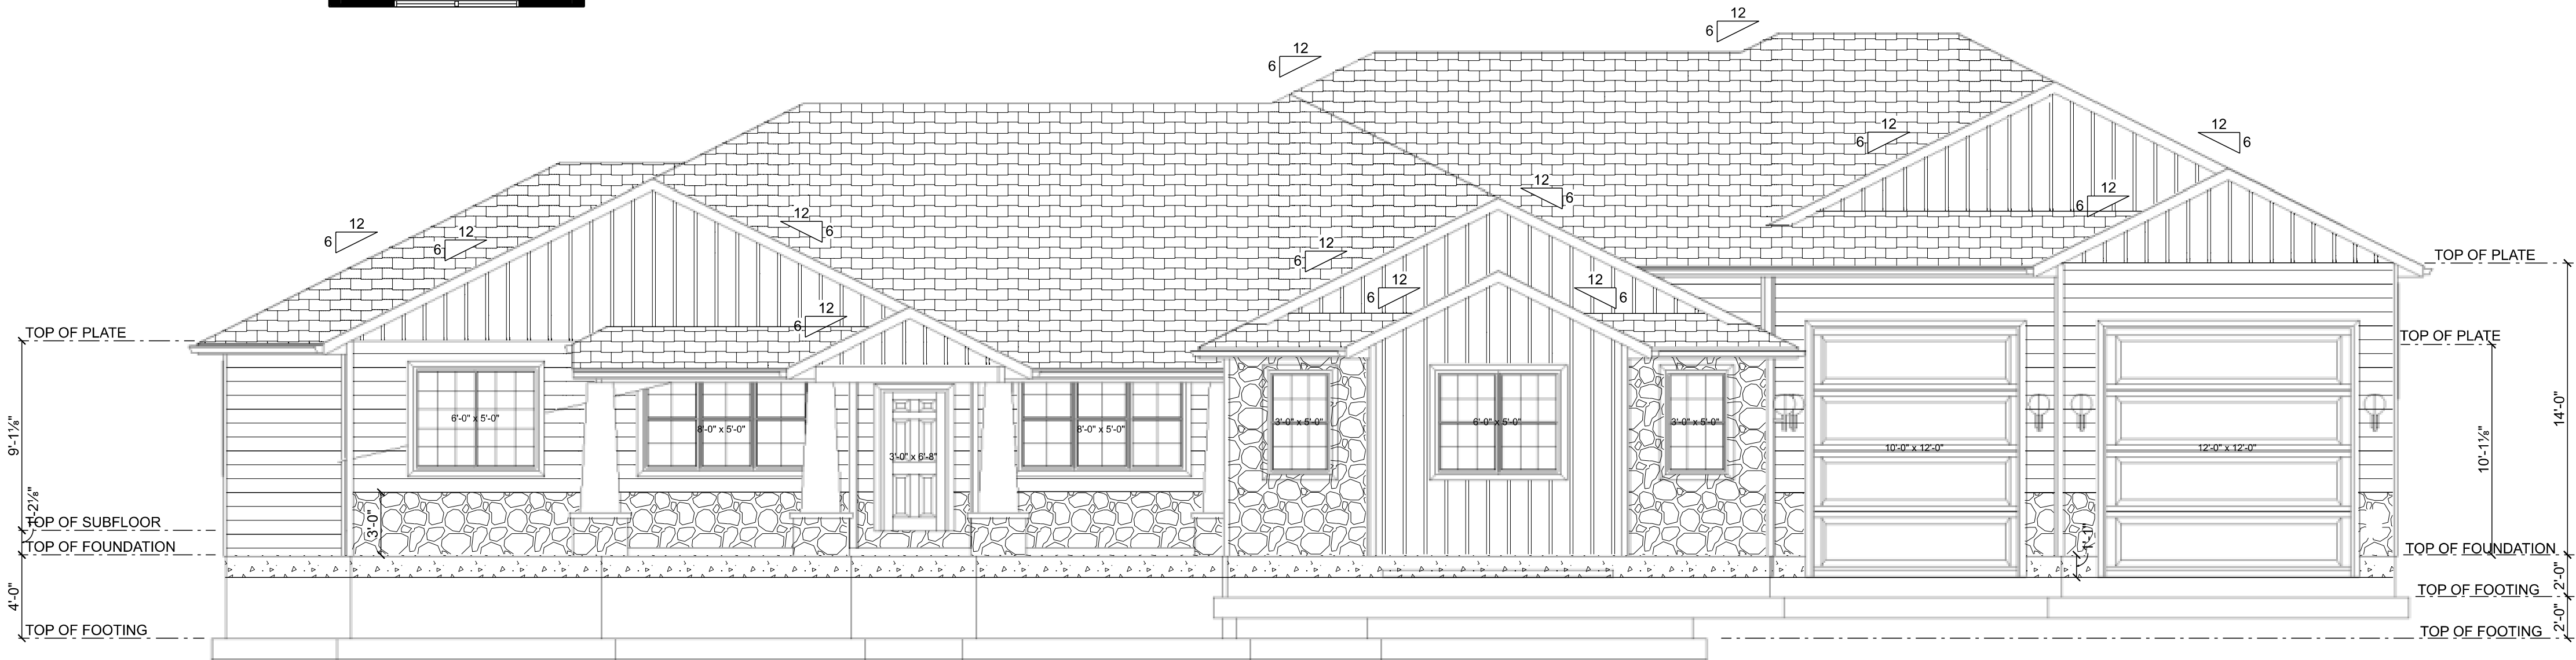

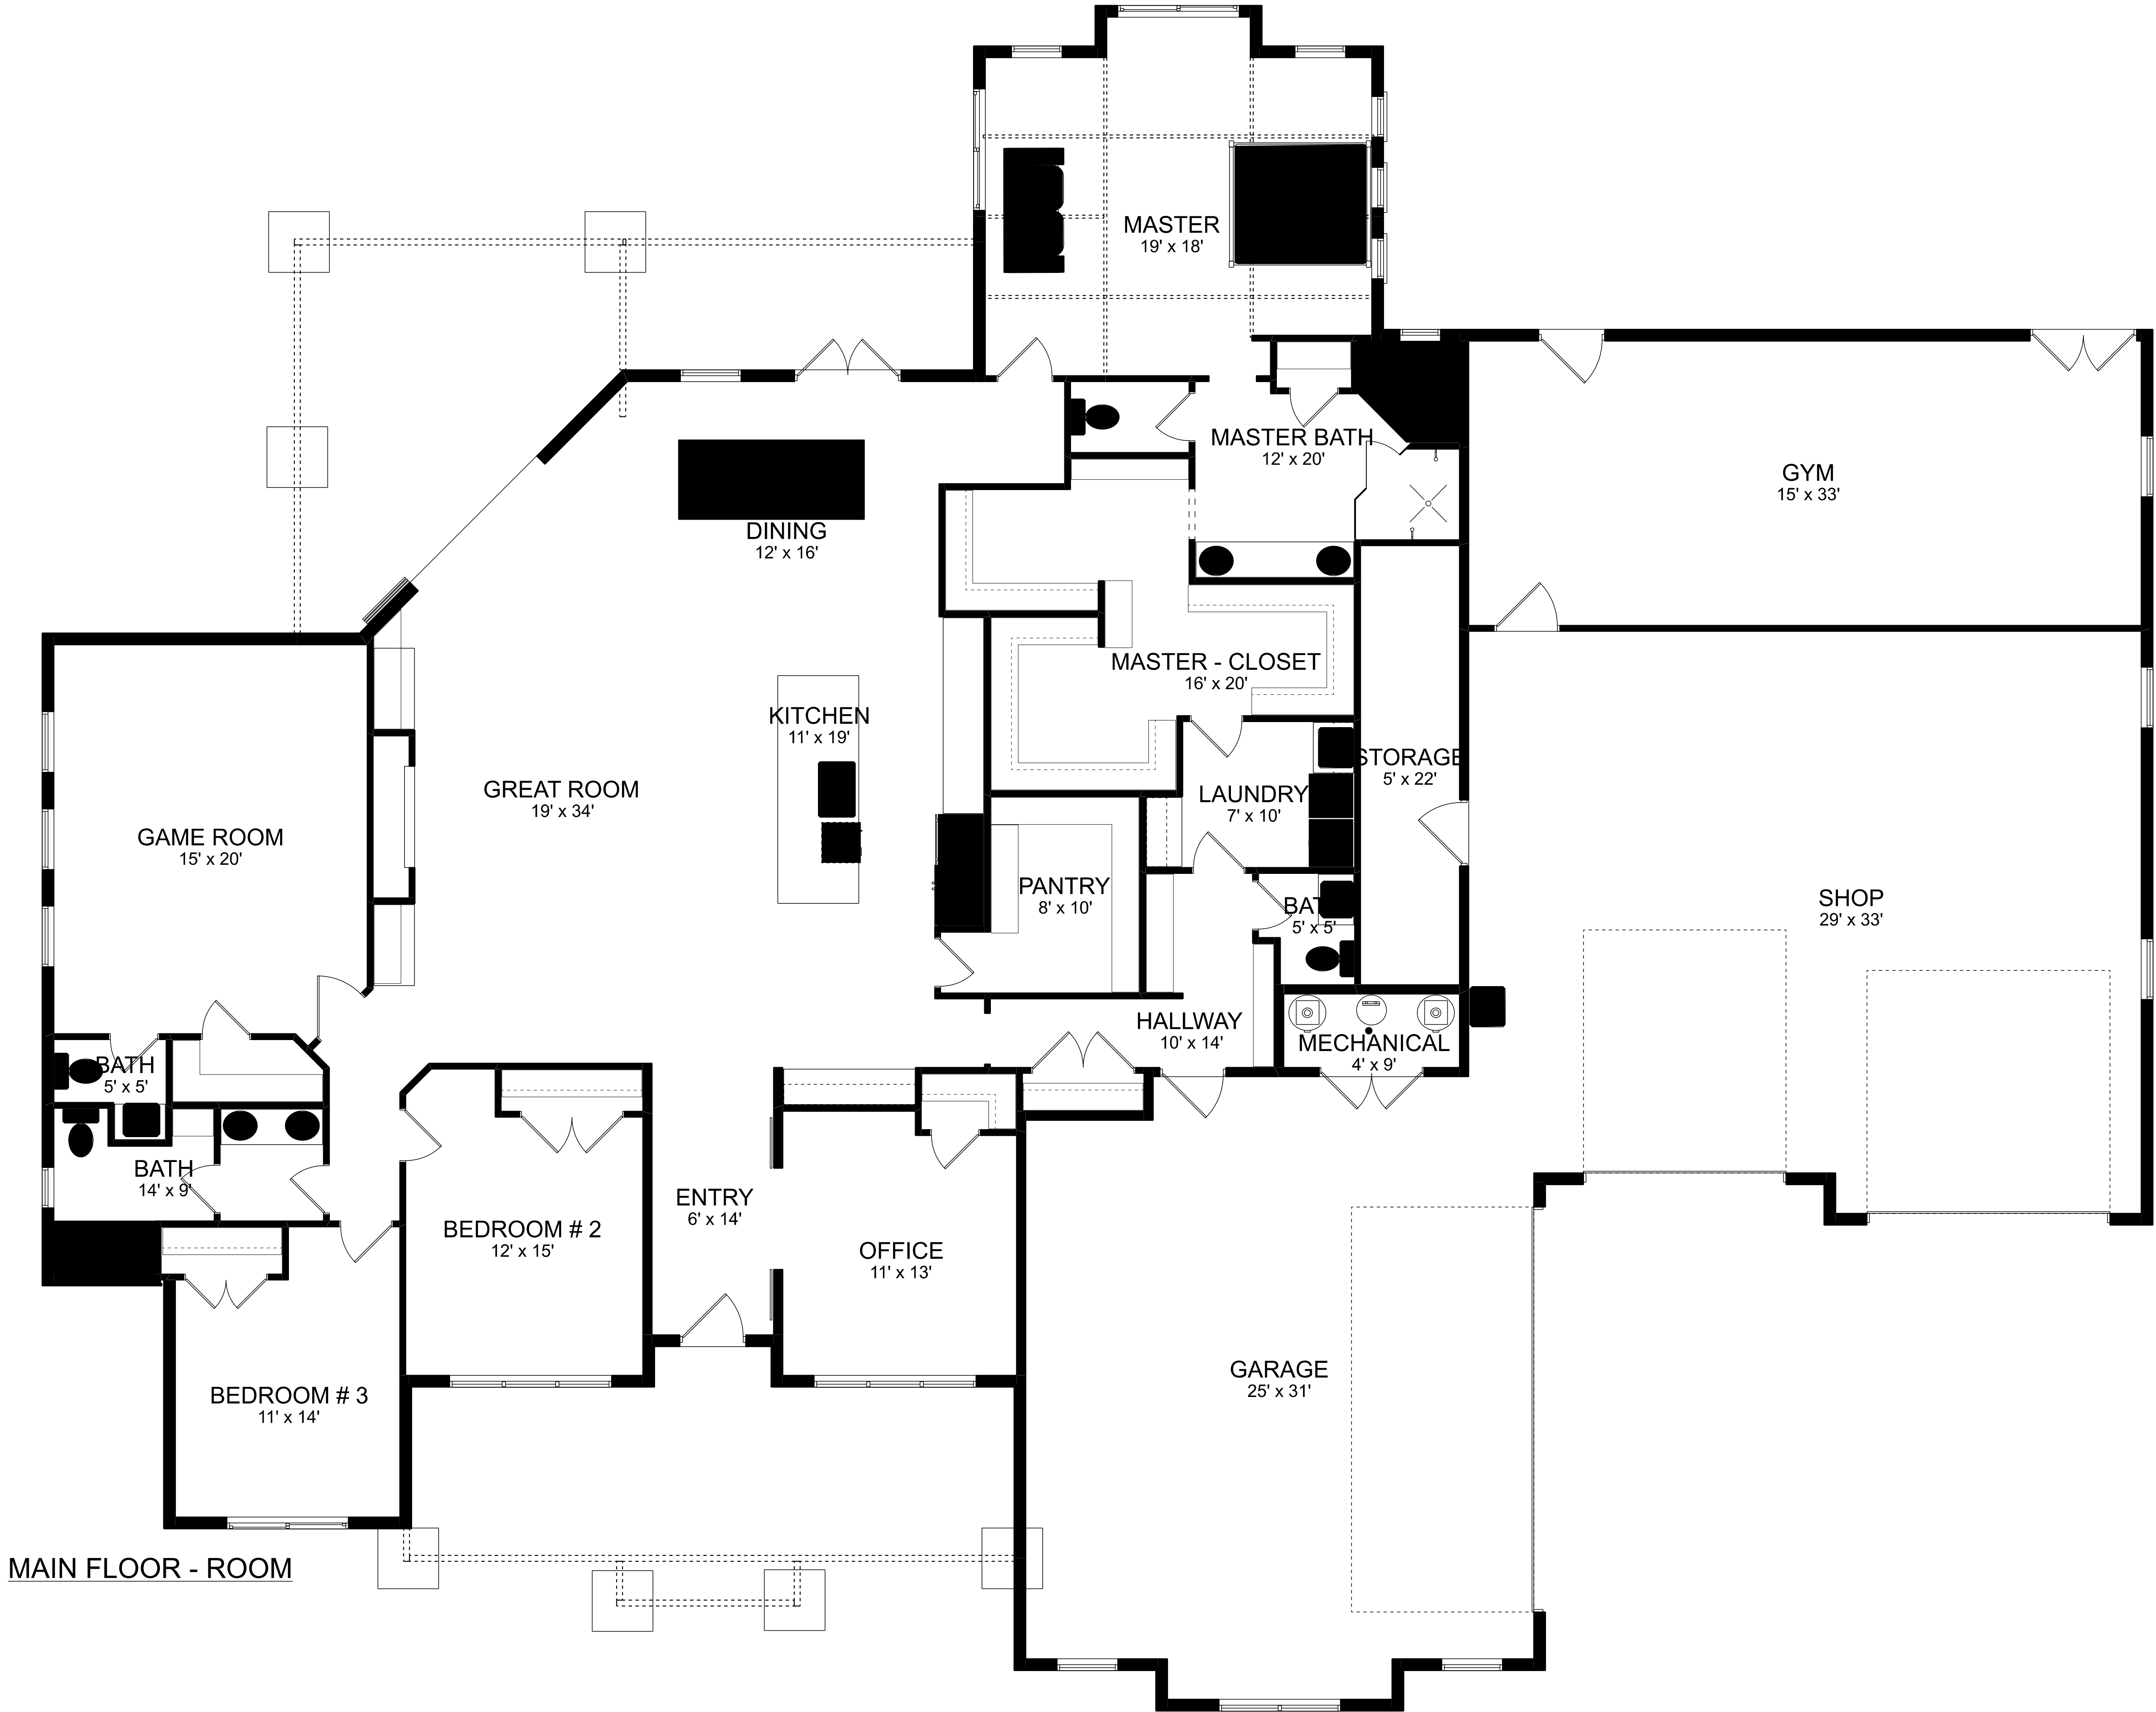


MAIN FLOOR - ROOM

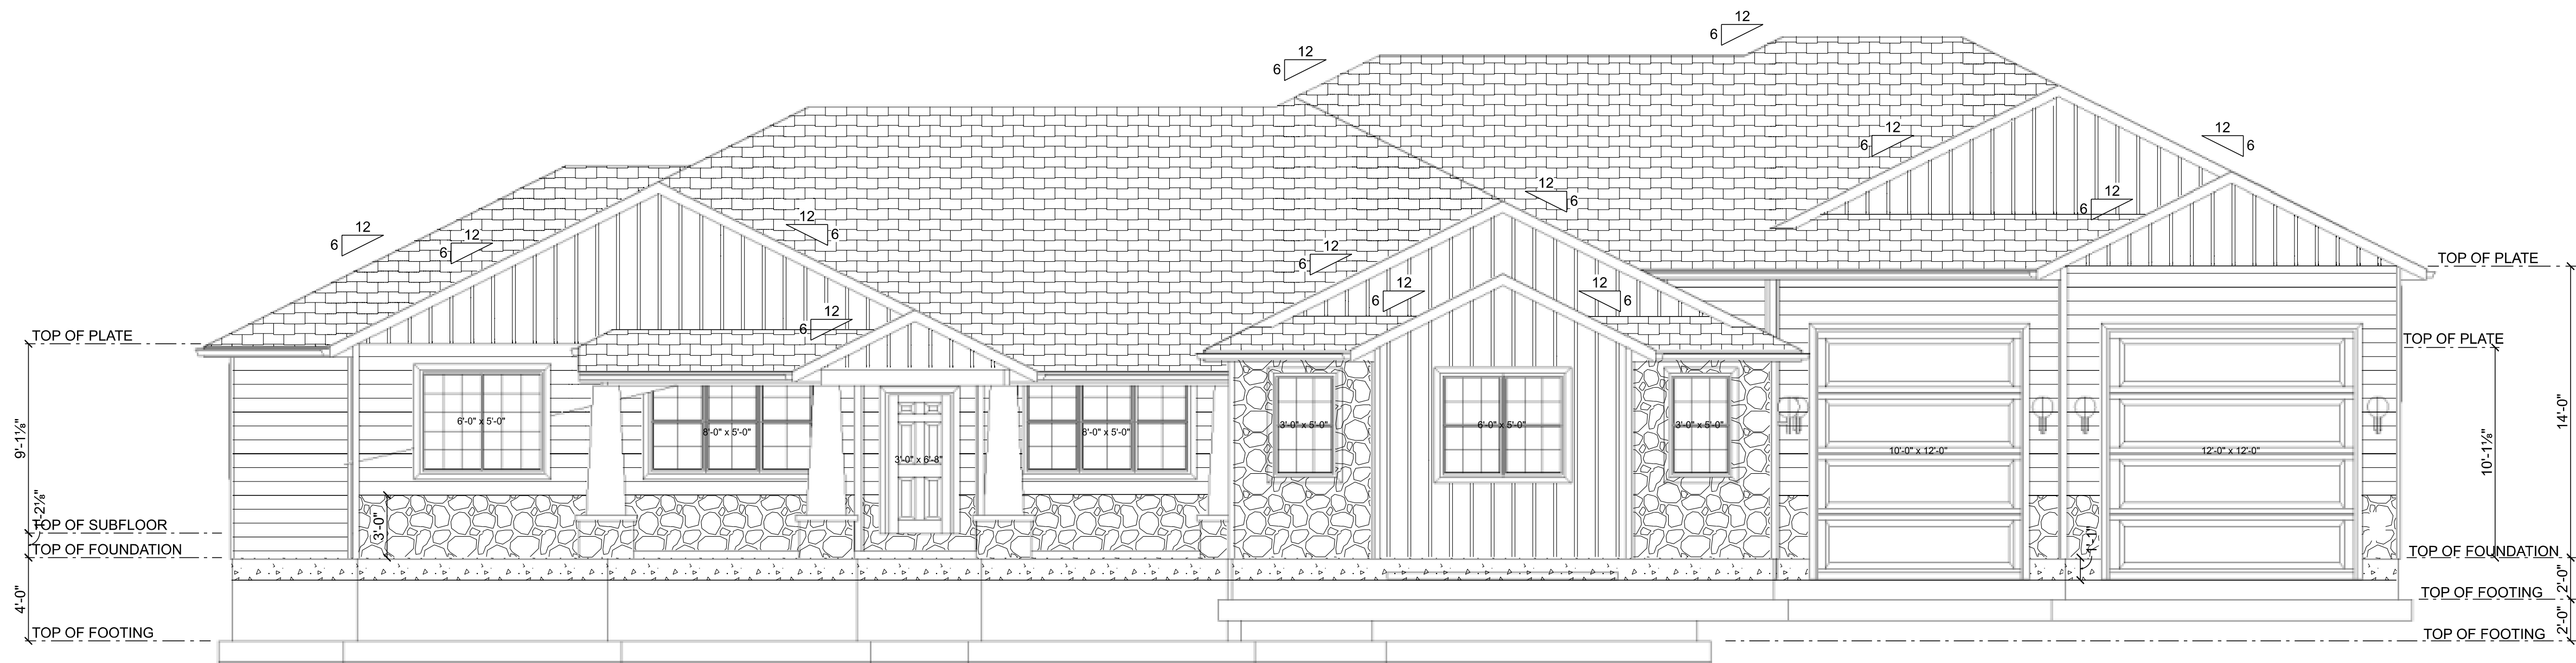


SOUTH ELEVATION
SCALE: 1" = 5'-0"



NORTH ELEVATION
SCALE: 1" = 5'-0"

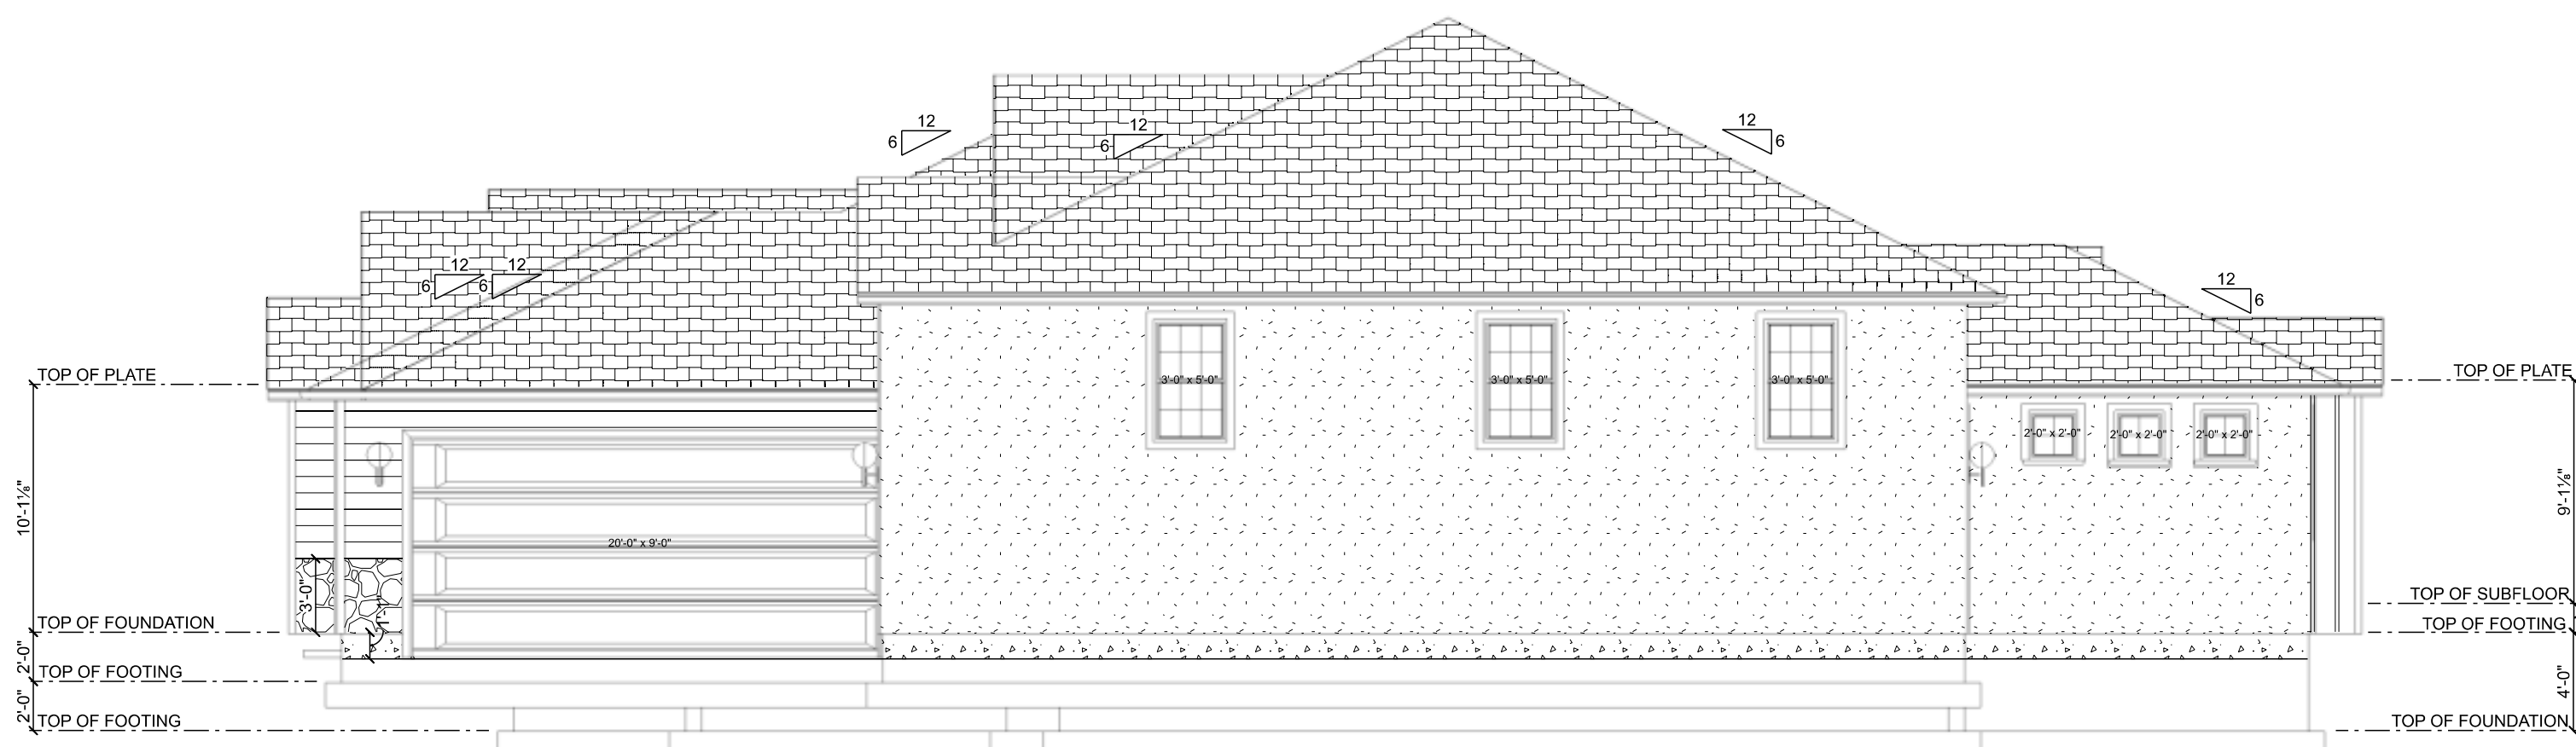

EAST ELEVATION
SCALE: 0.1500" = 1'-0"

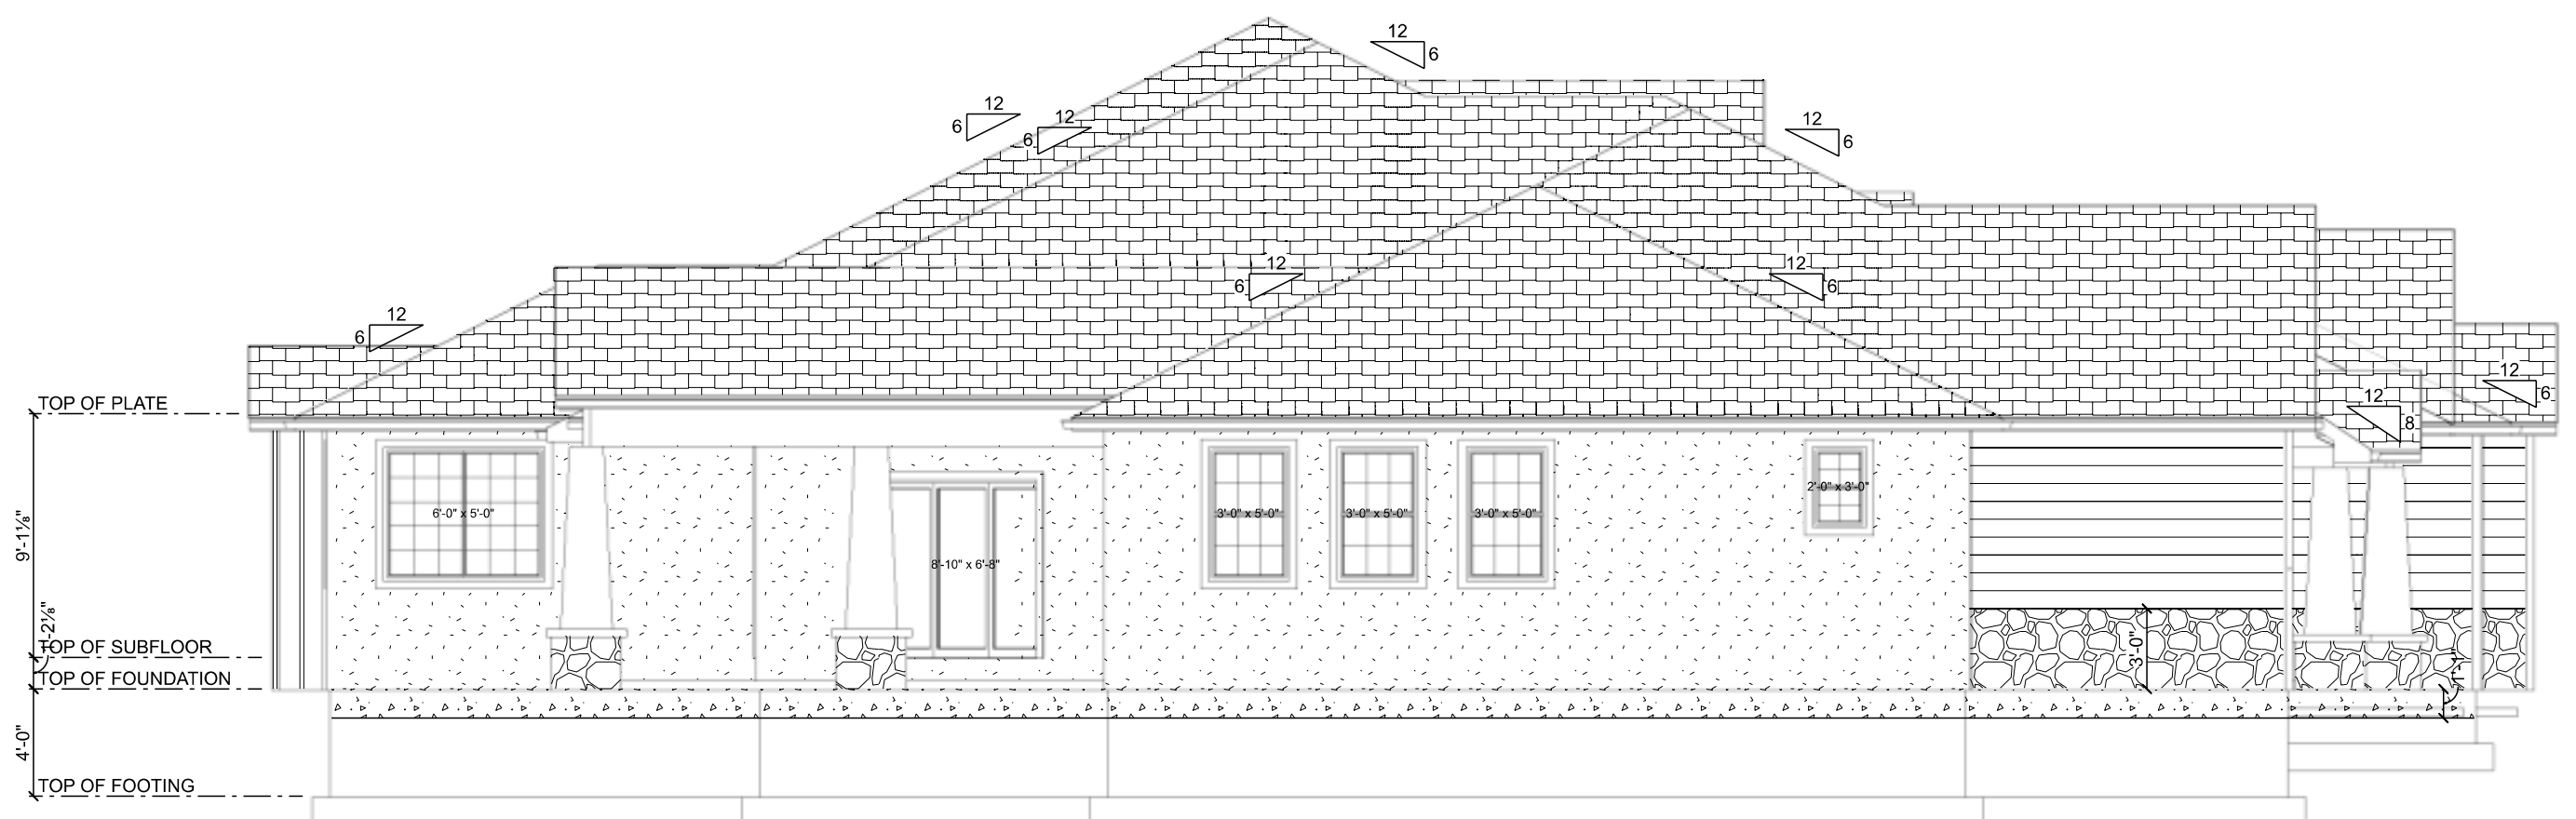

WEST ELEVATION
SCALE: 0.1500" = 1'-0"

PAGE		3
SCALE As Noted	DATE 1/8/2020	
SHEET TITLE Elevations		
3320 SF Fairview UT		
AVANT-GARDE BUILDERS MOUNT PLEASANT, UTAH Phone: (435)462-9782 Email: pm@avantgardehomes.net		