




AREA SCHEDULE	
NAME	AREA
Main	1346.1 sq ft.
Porch	188.0 sq ft.
Patio	42.3 sq ft.
Bonus	890.0 sq ft.

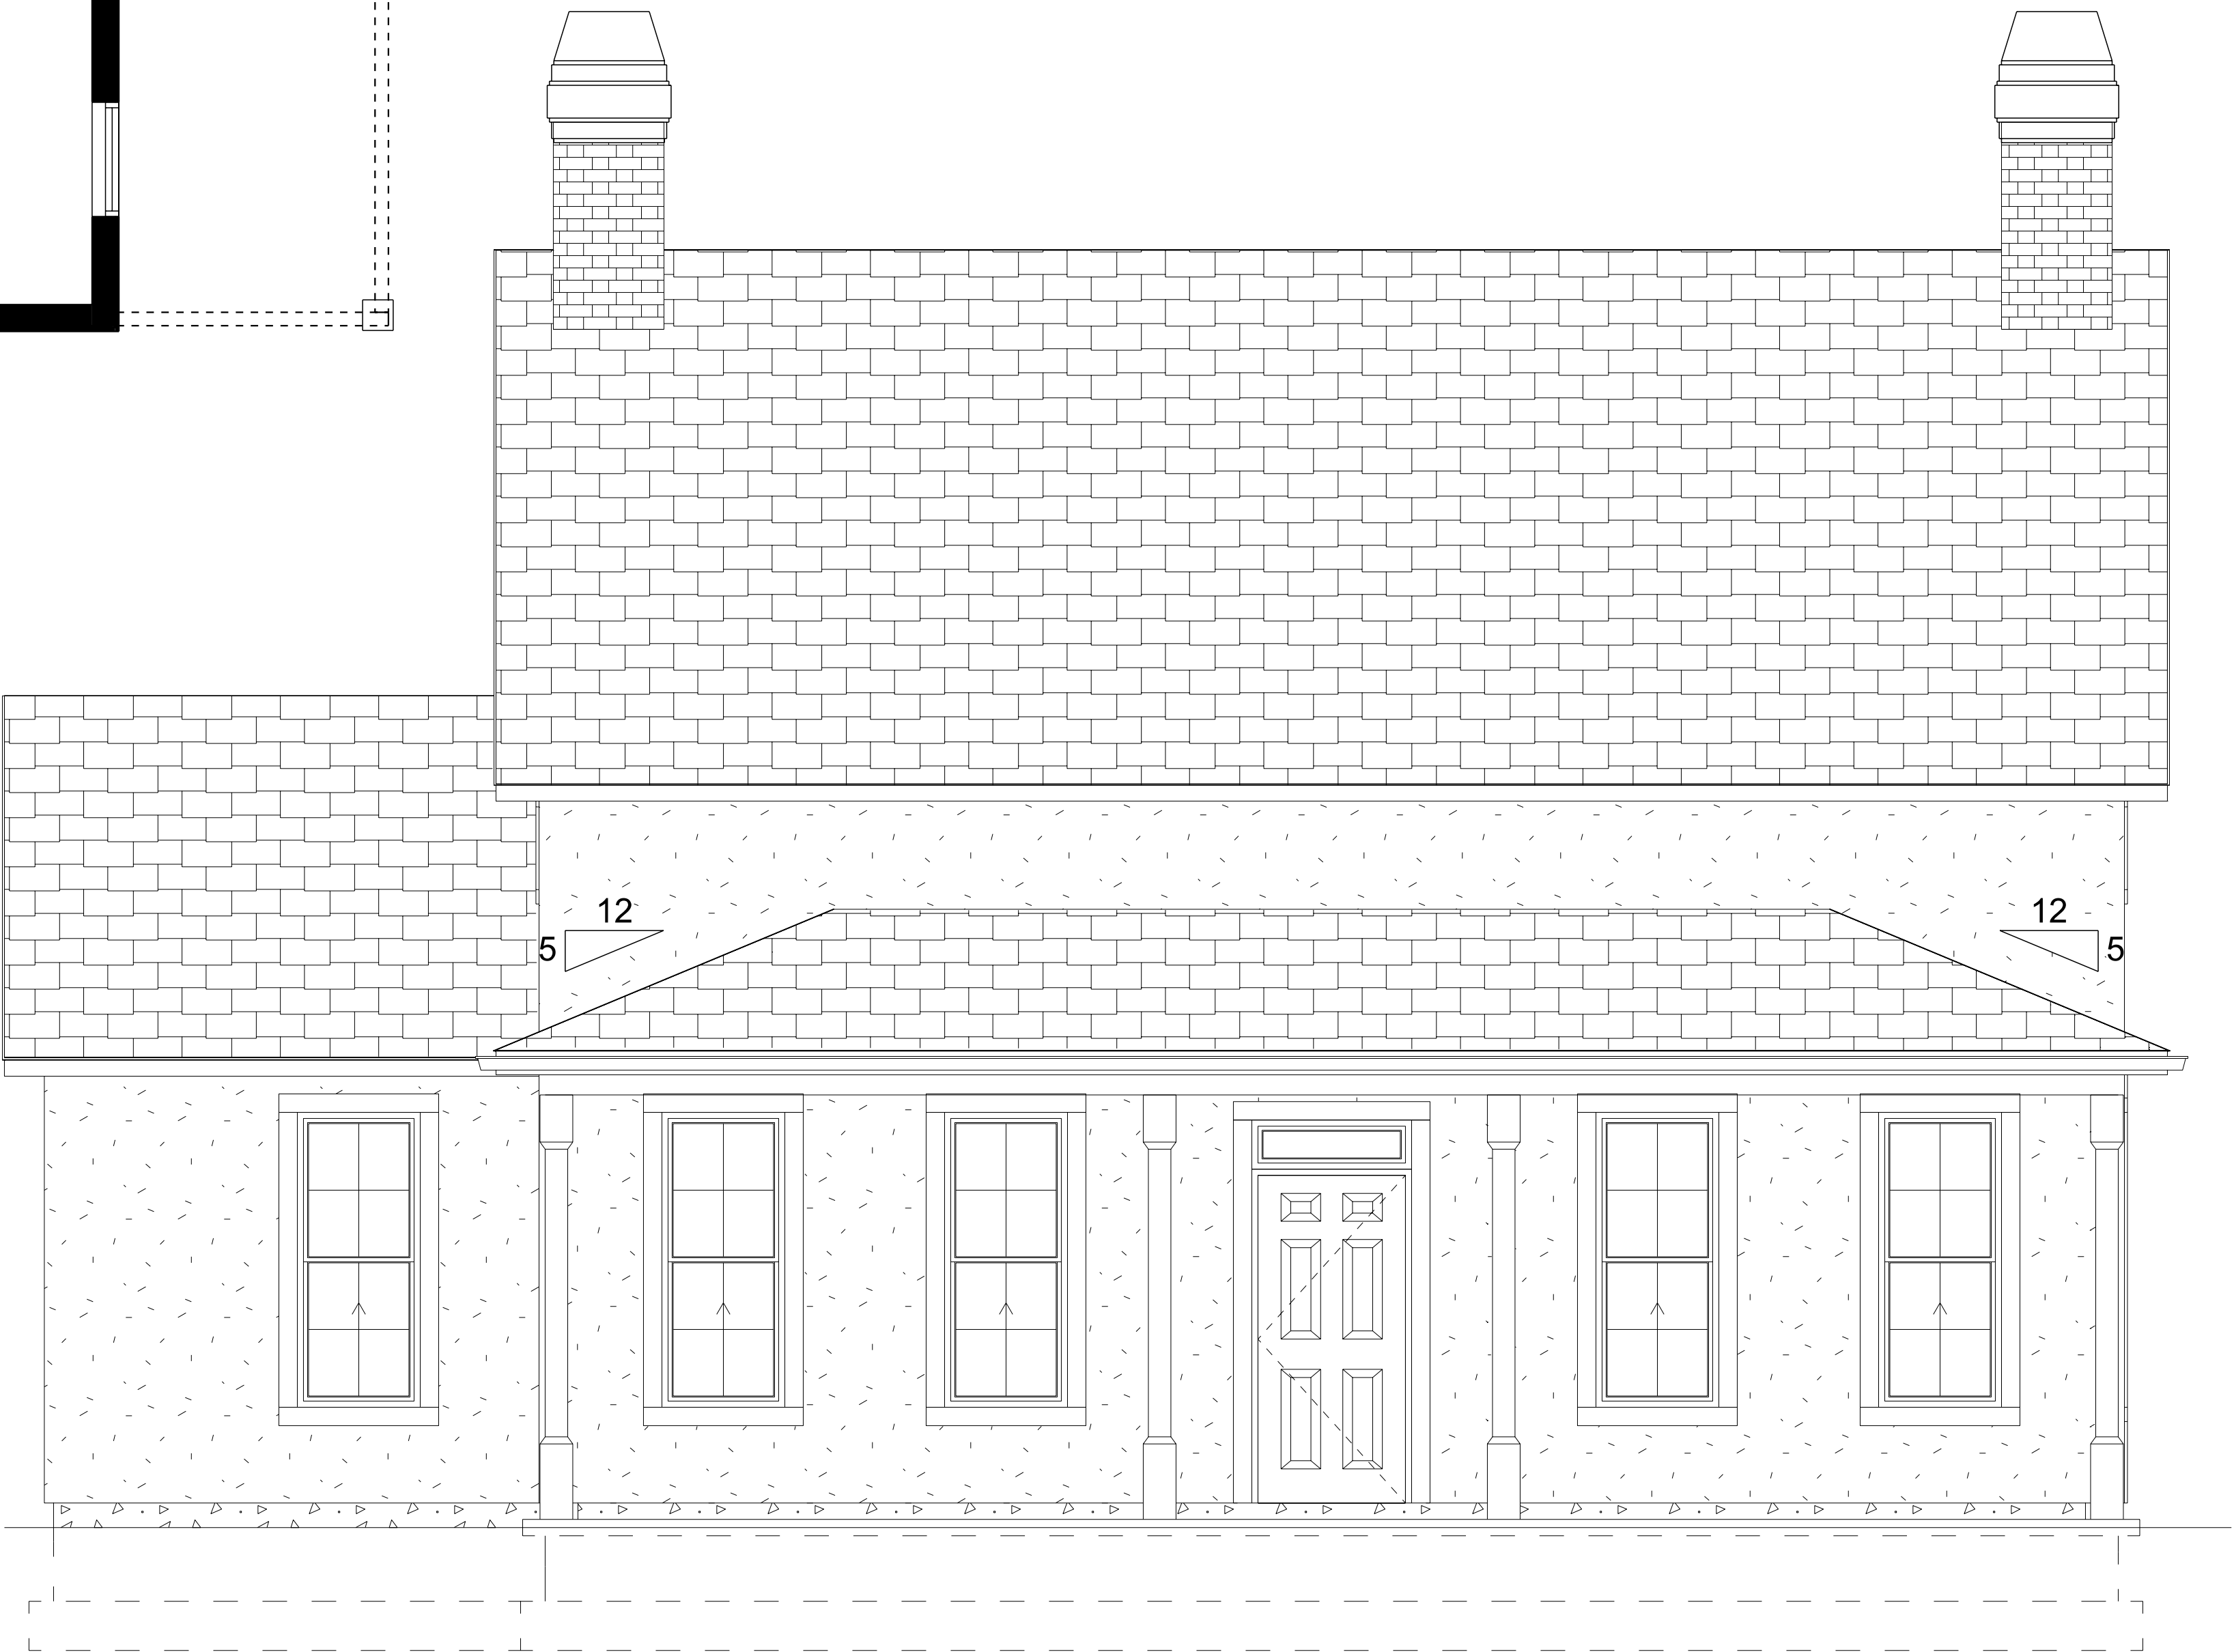


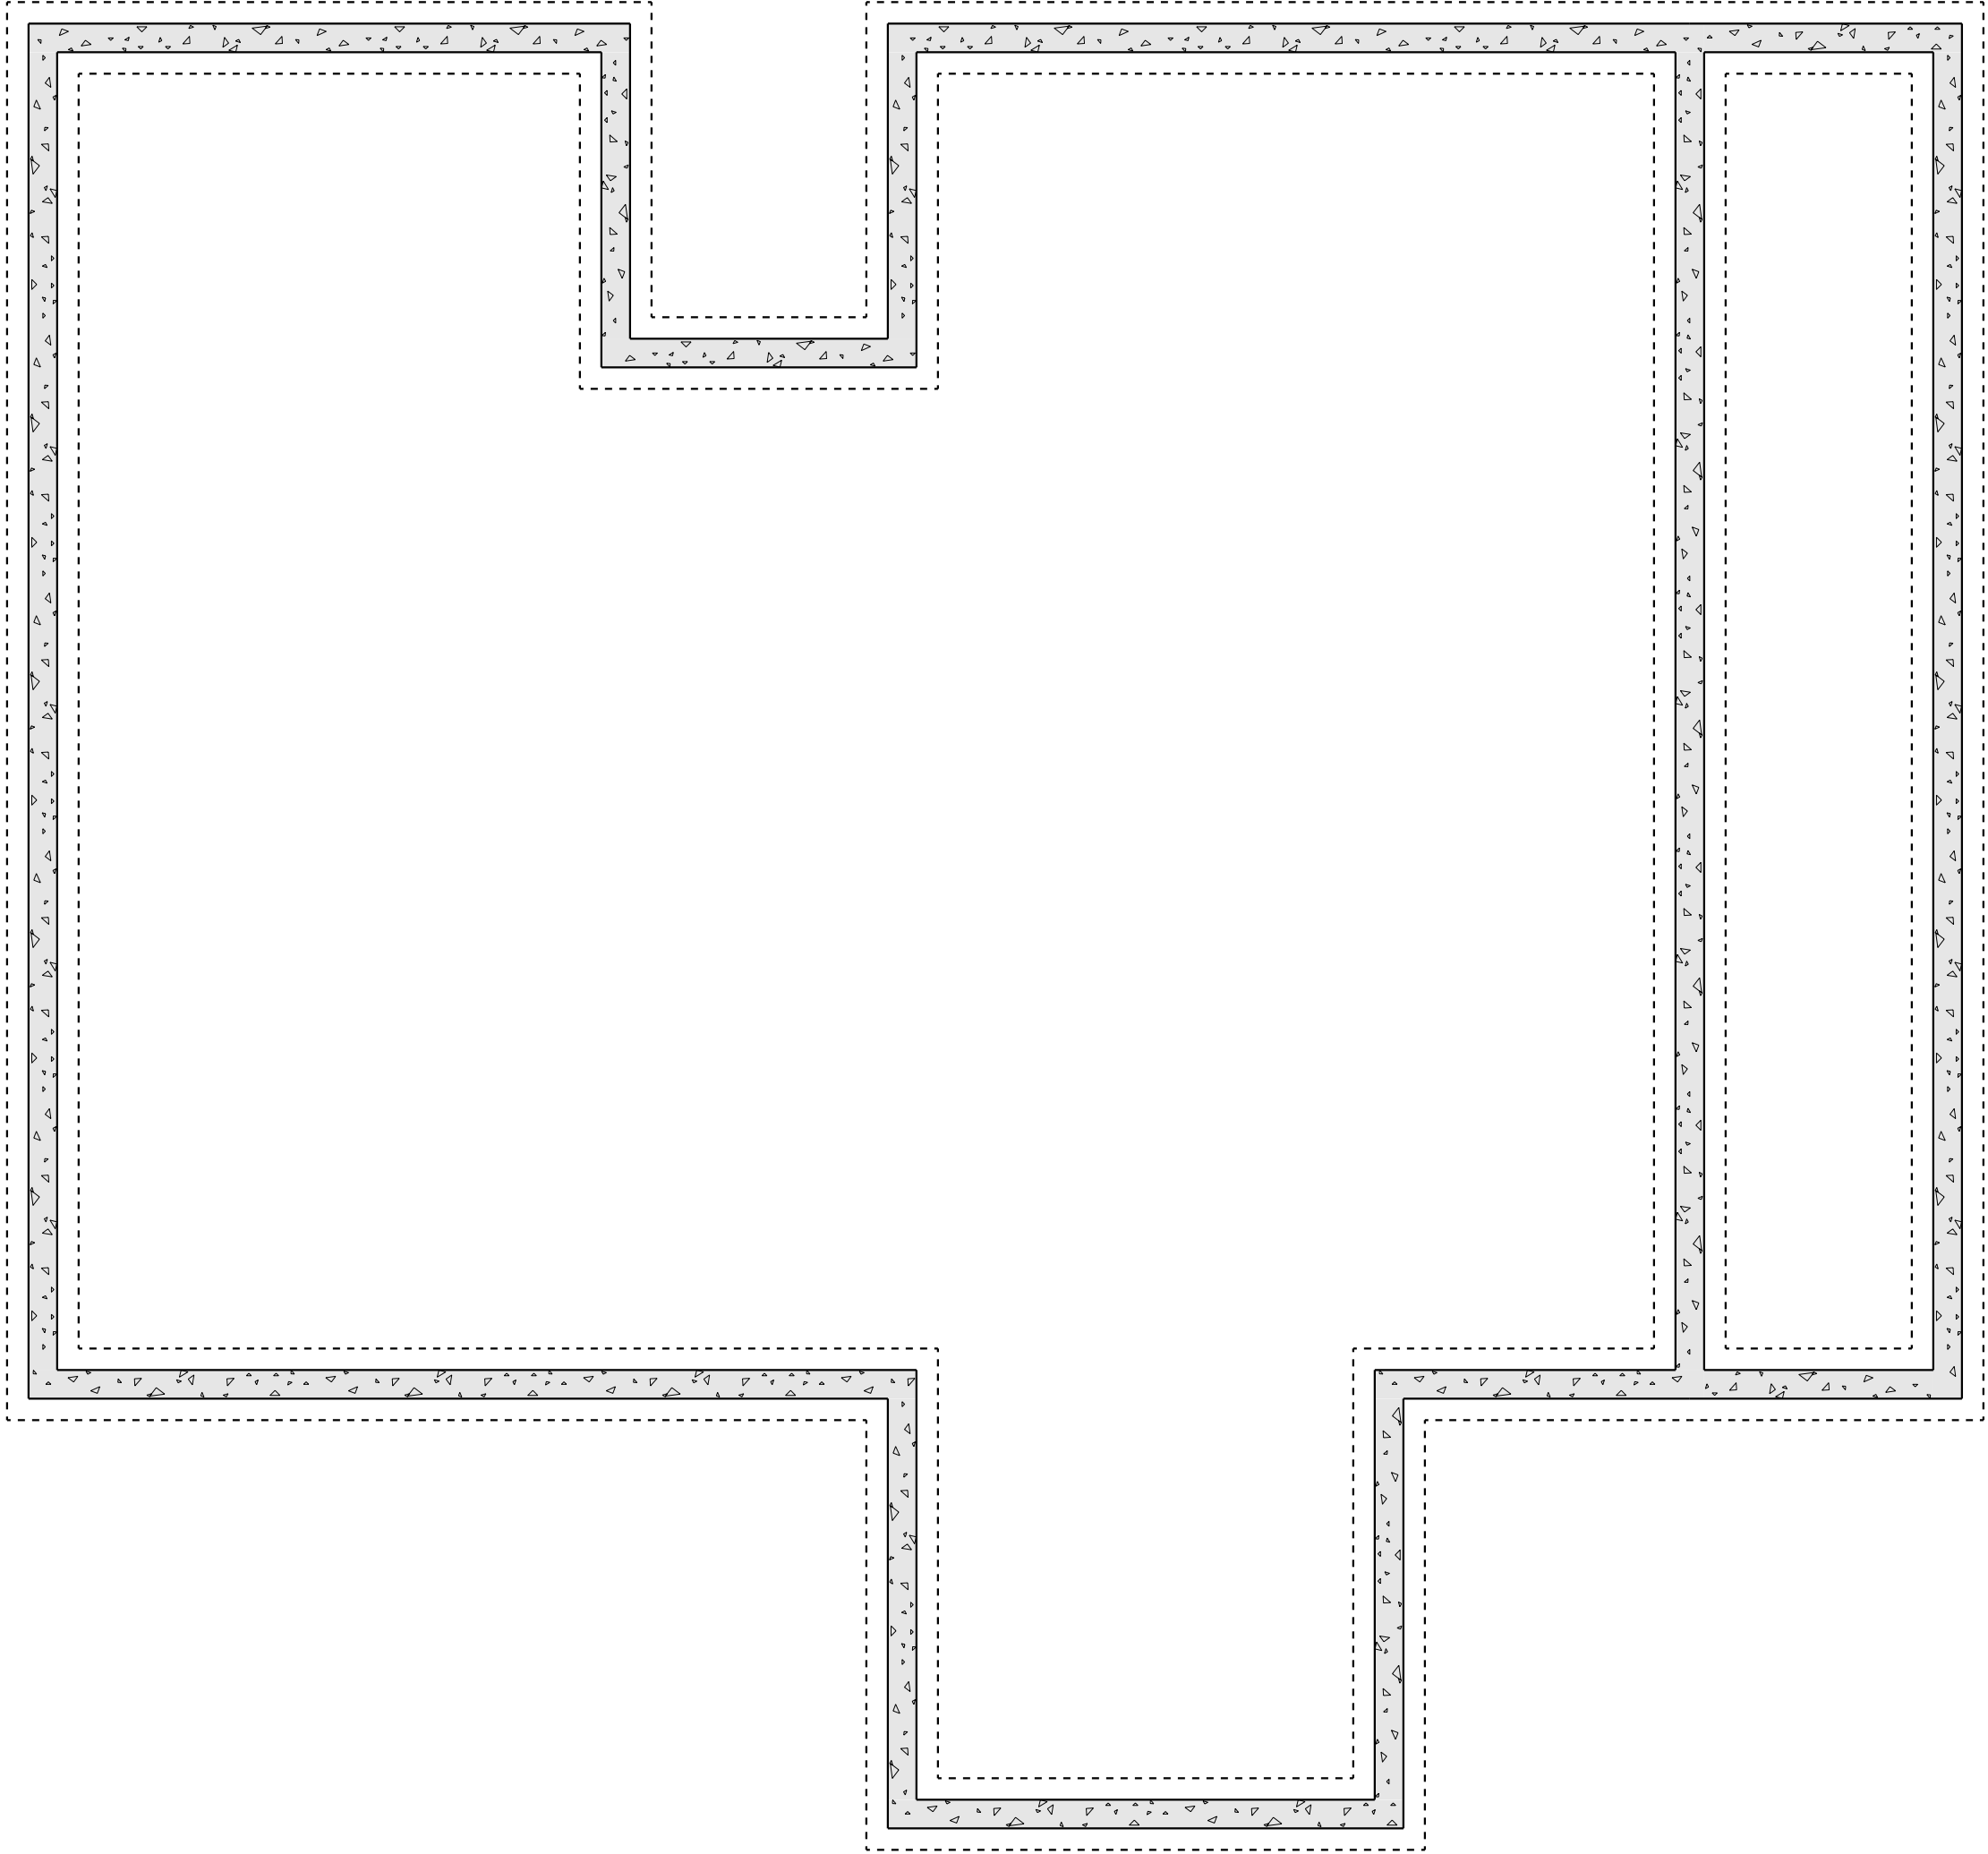

FOUNDATION
SCALE: 1/4" = 1'-0"

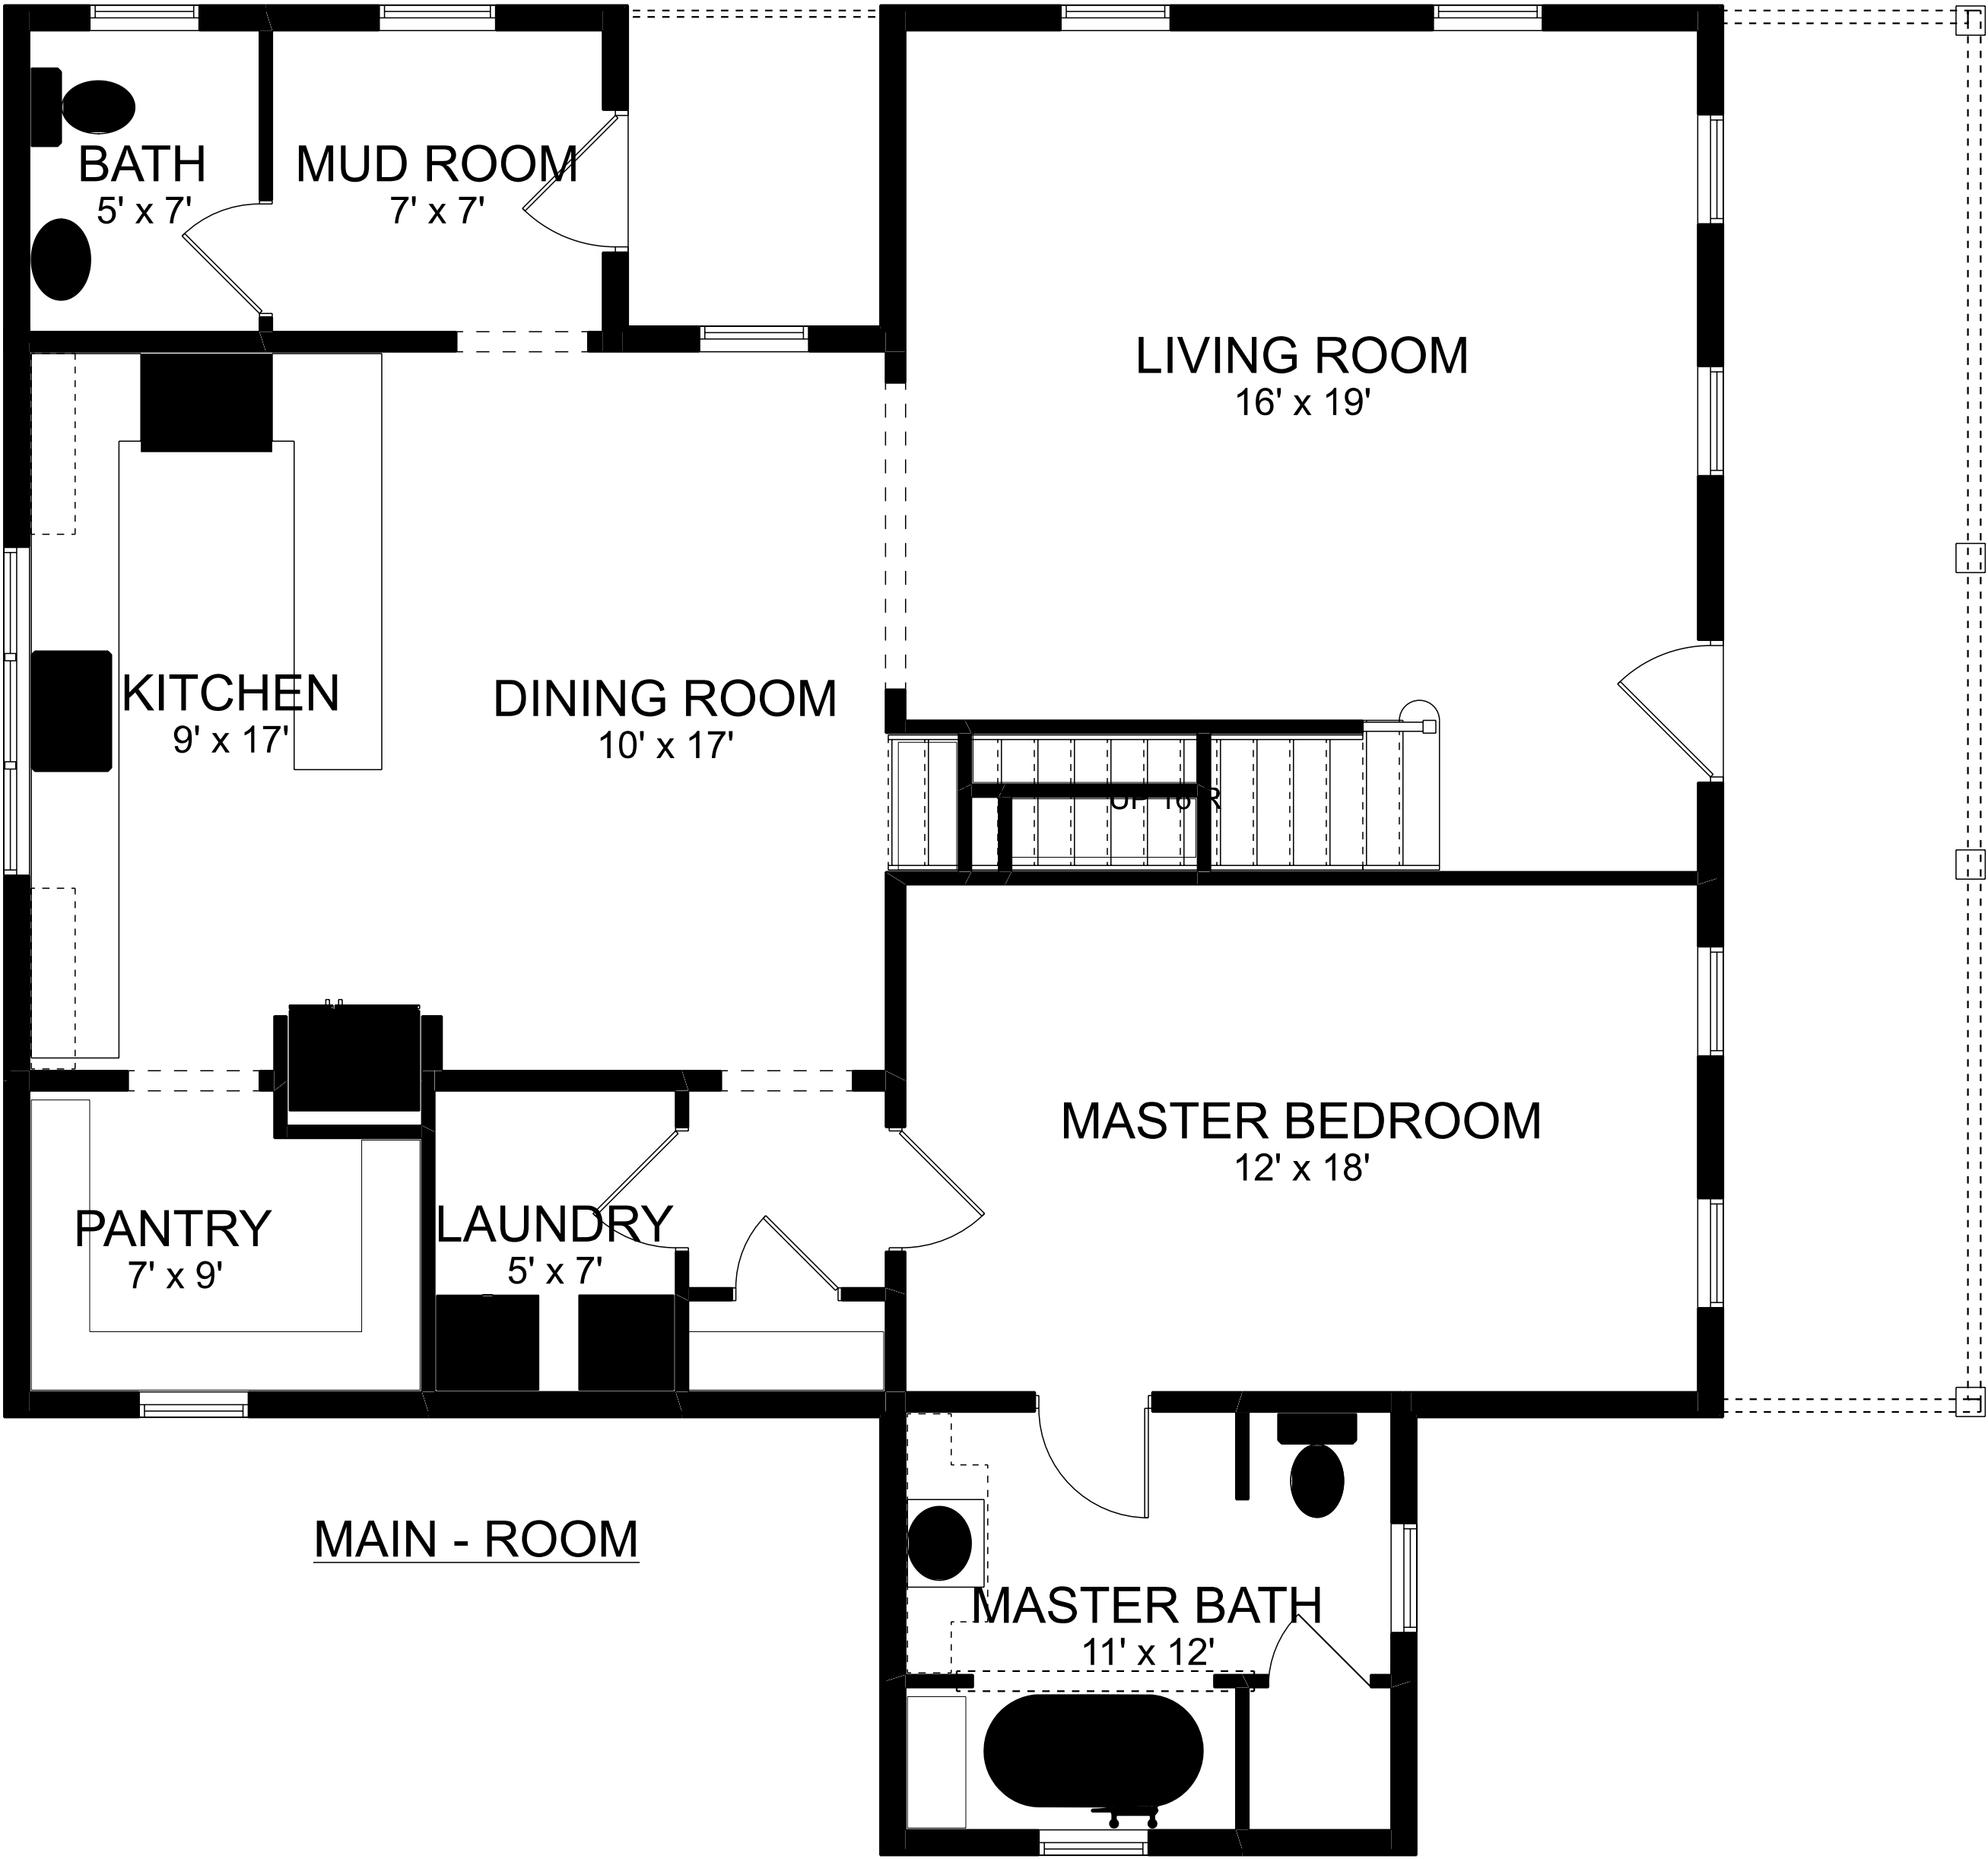

MAIN - ROOM

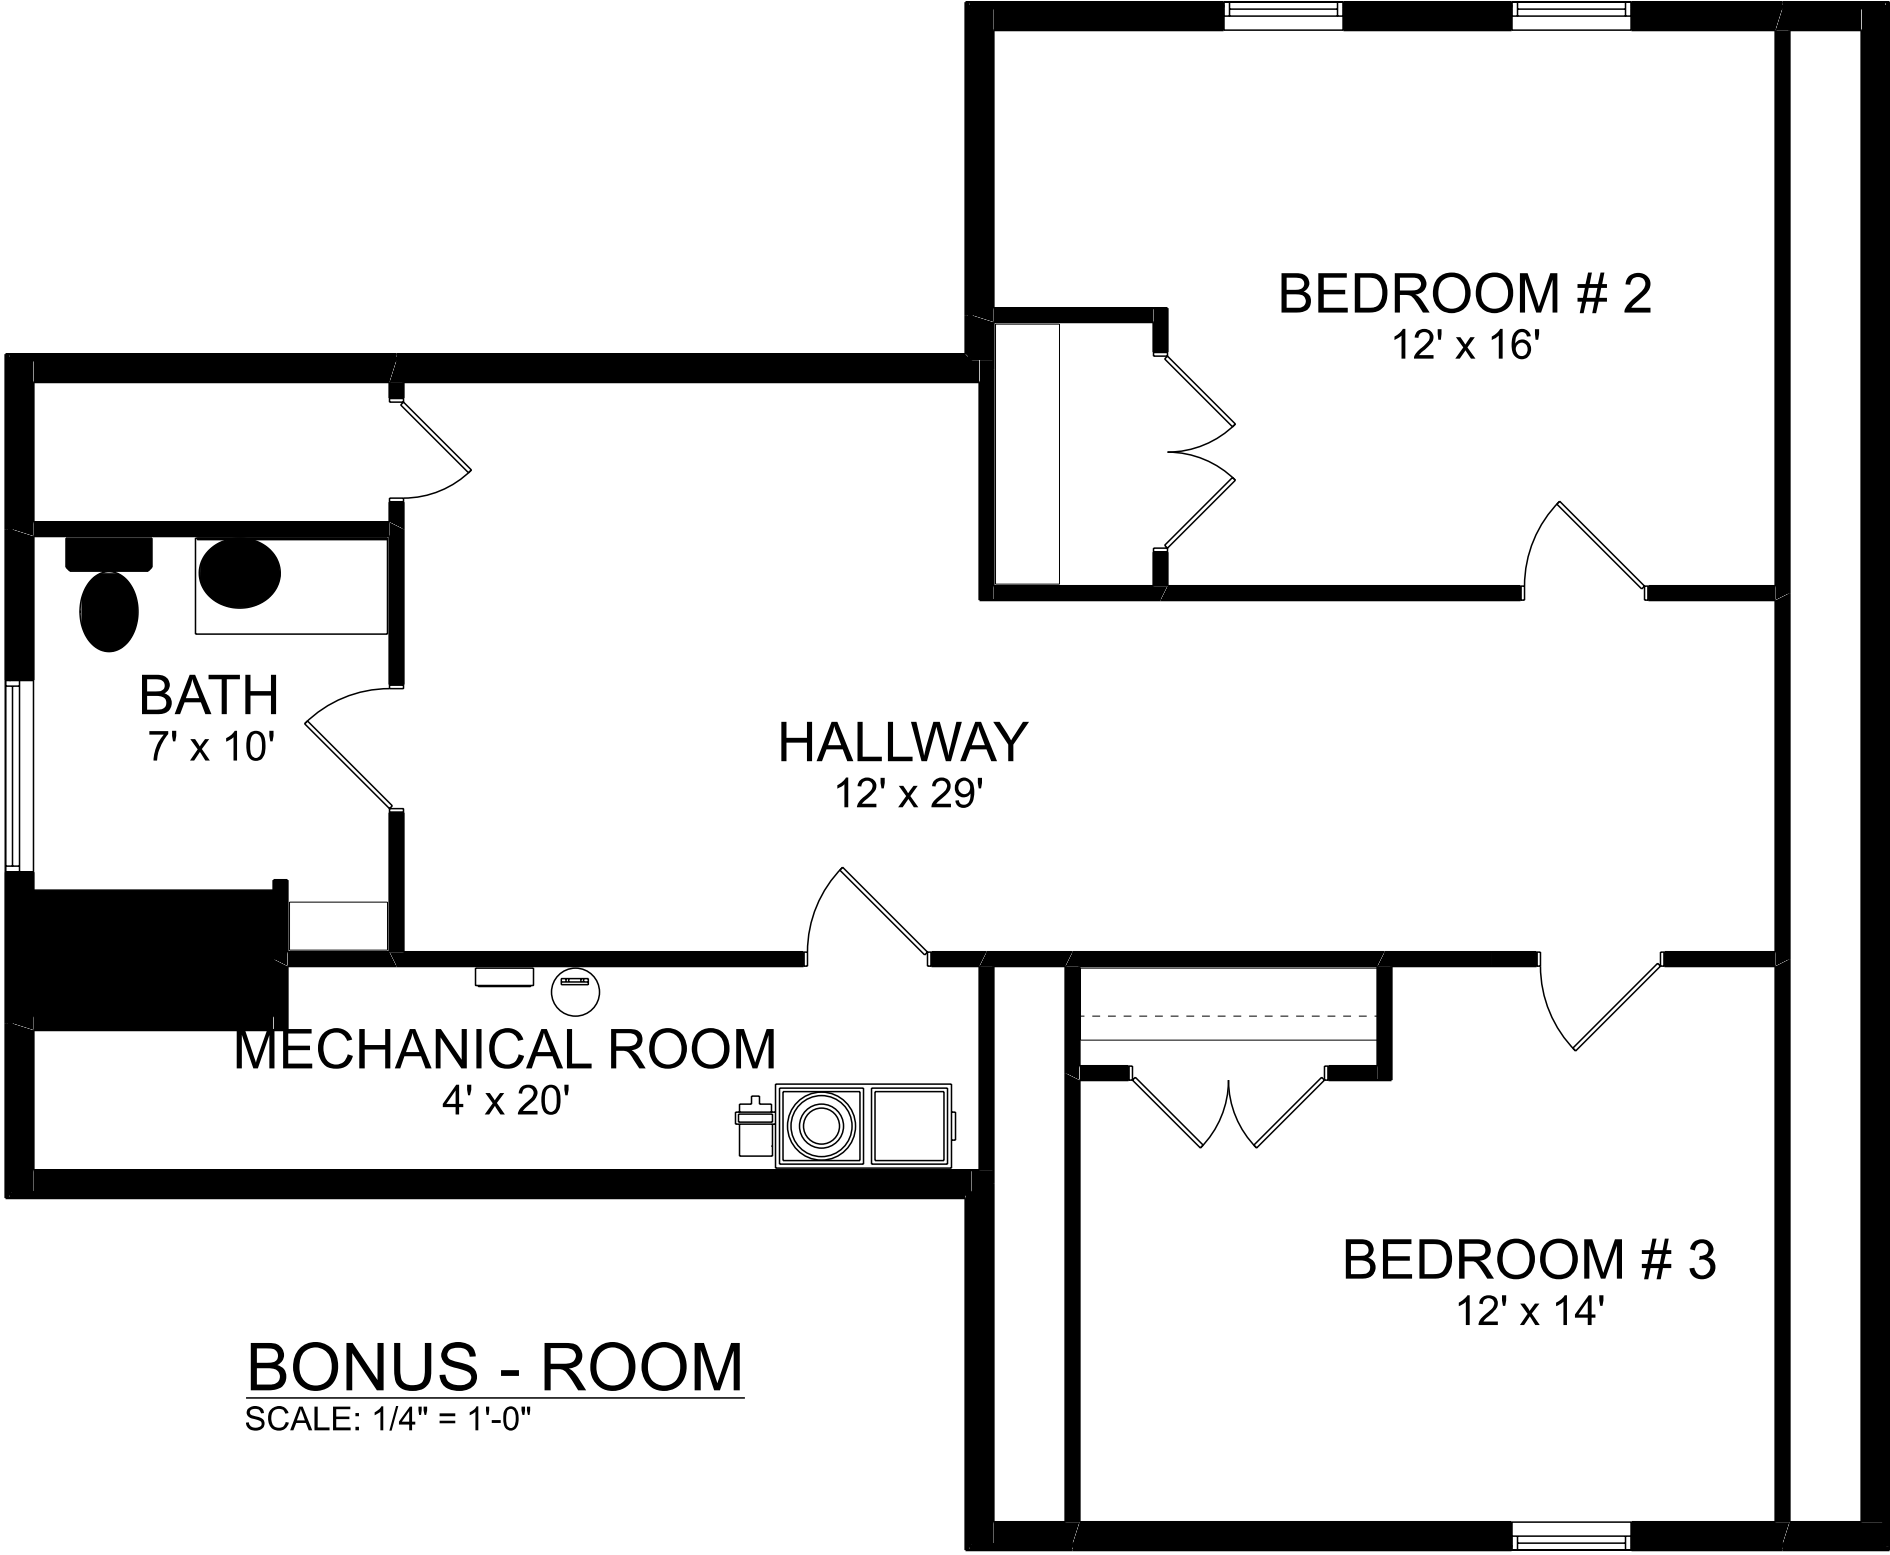


BONUS - ROOM
SCALE: 1/4" = 1'-0"

SCALE As Noted	PAGE 2
	DATE 6/21/2019
SHEET TITLE Layouts	
1350 SF Spring City Utah	
AVANT-GARDE BUILDERS MOUNT PLEASANT, UTAH Phone: (435)462-9782 Email: pm@avantgardehomes.net	




EAST ELEVATION (HOUSE)
SCALE: 1/4" = 1'-0"

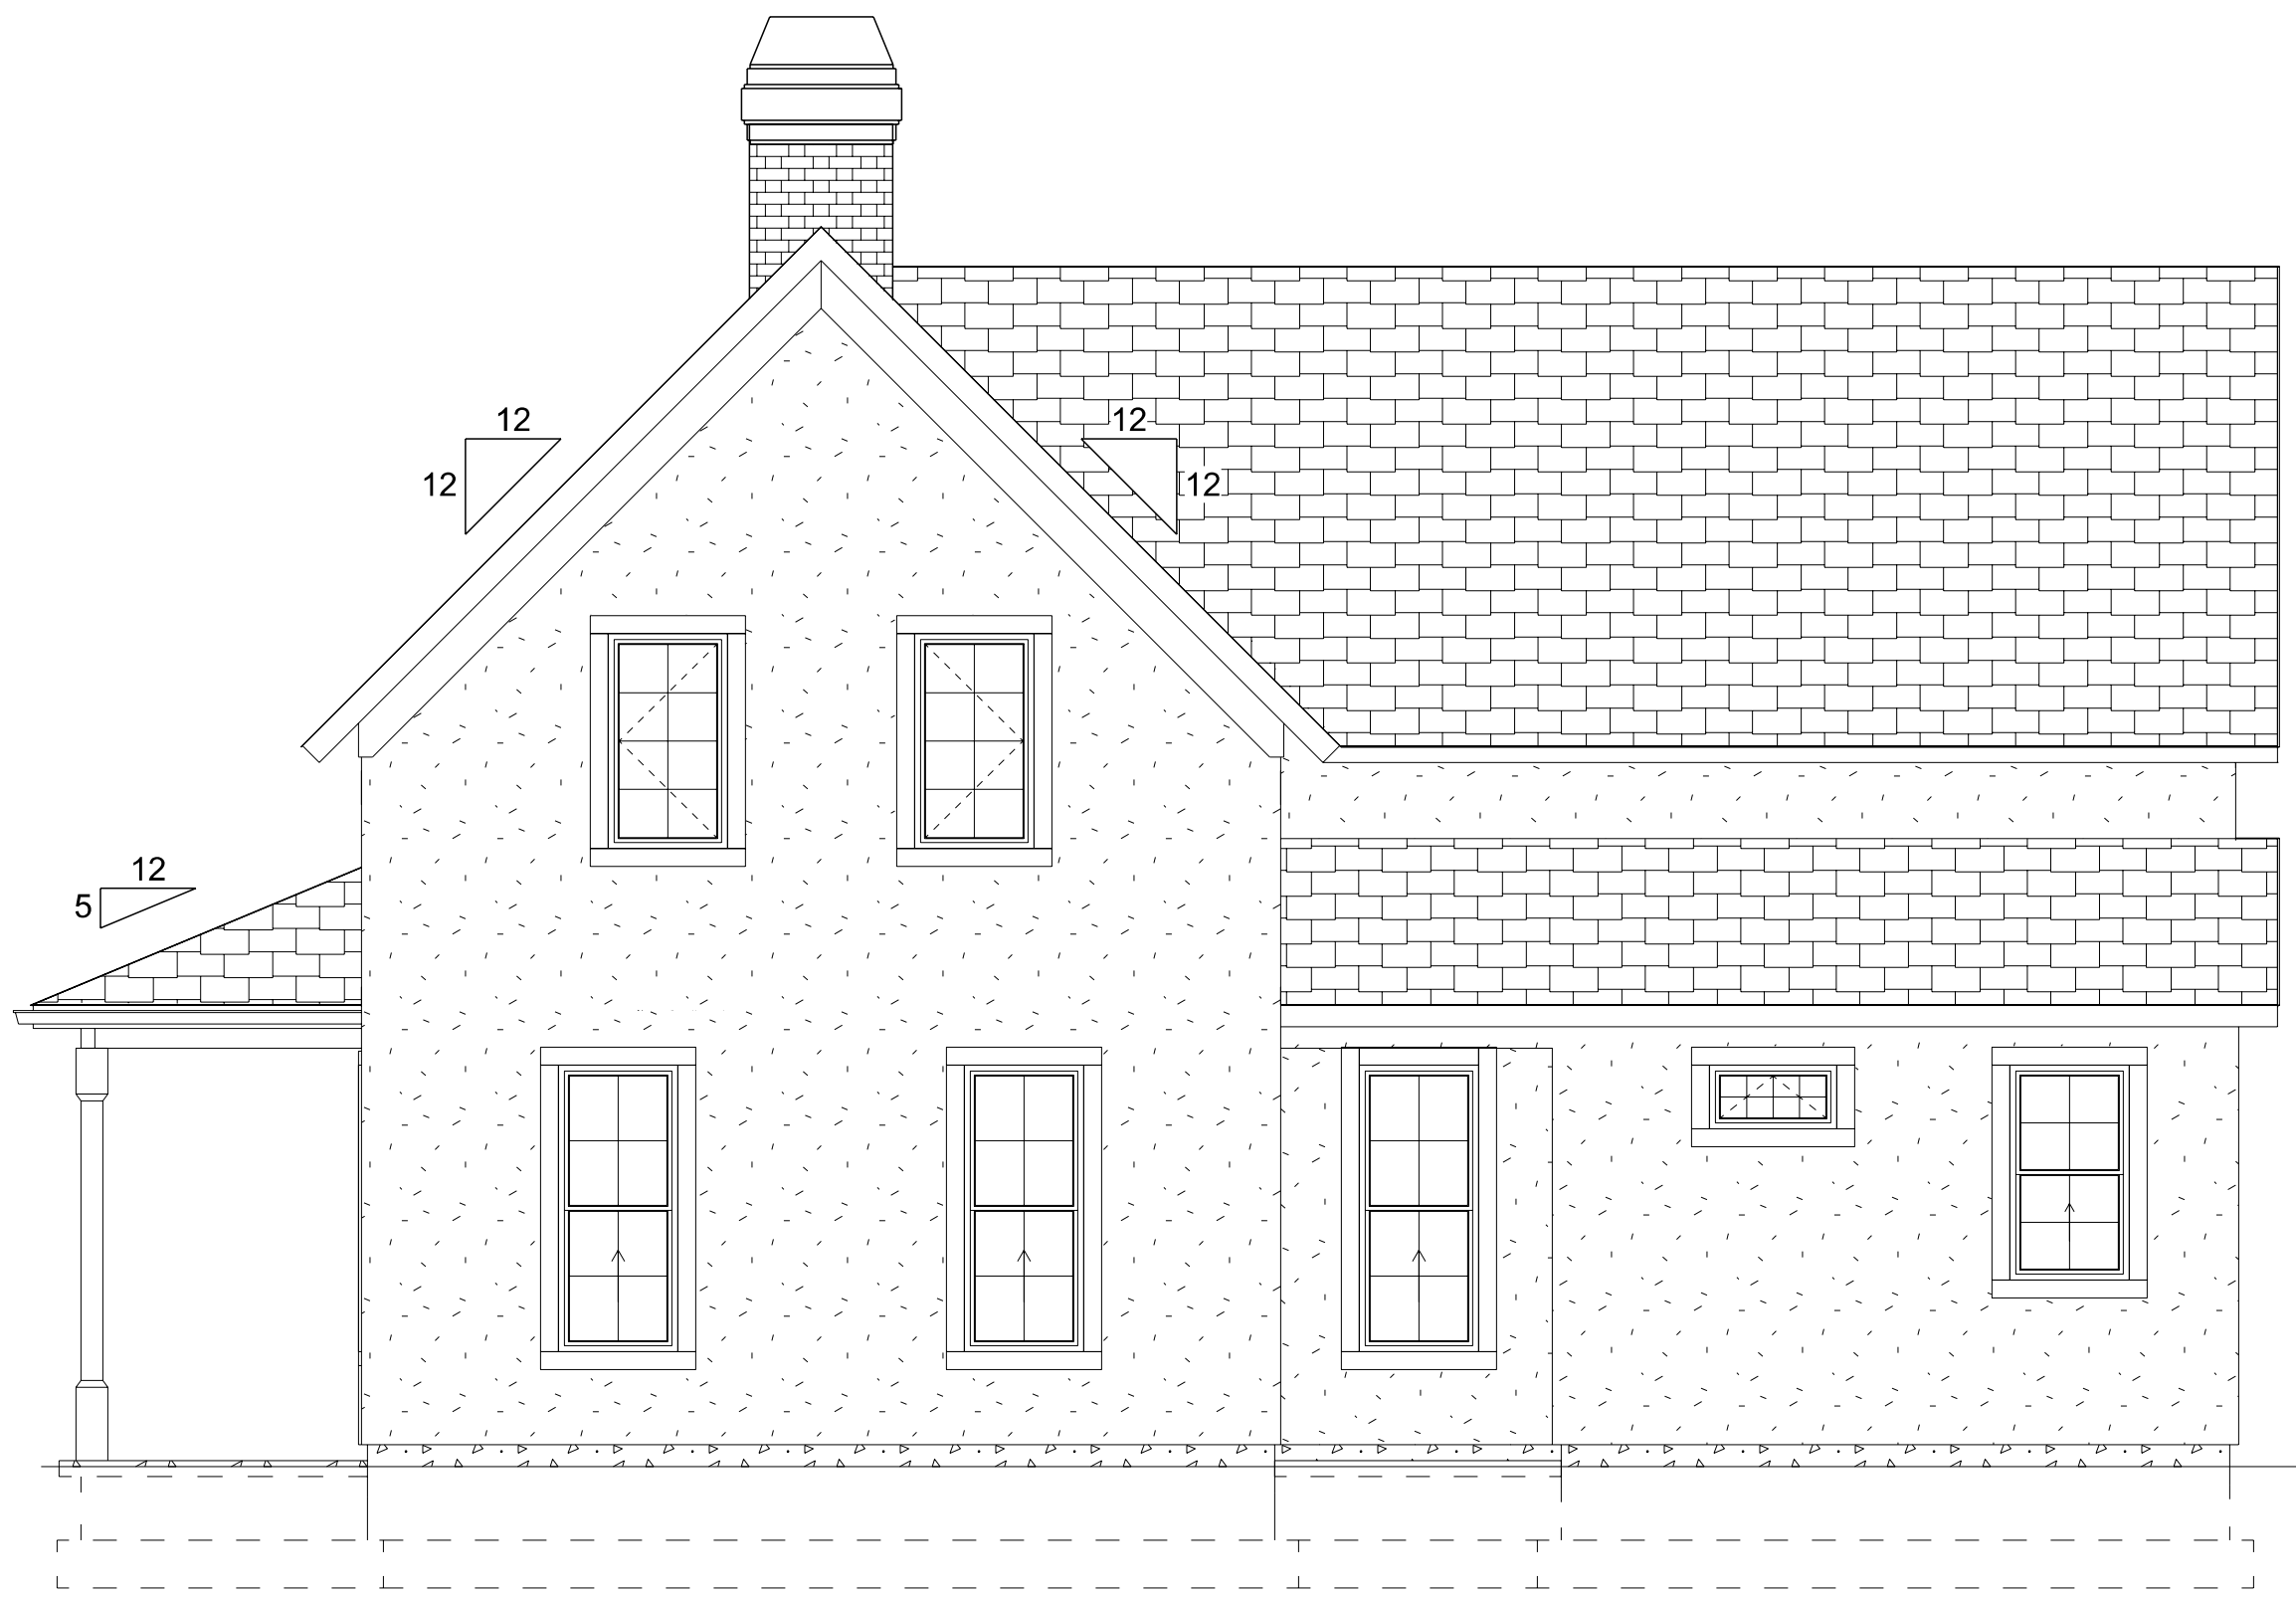

NORTH ELEVATION (HOUSE)
SCALE: 1/4" = 1'-0"



WEST ELEVATION (HOUSE)
SCALE: 1/4" = 1'-0"

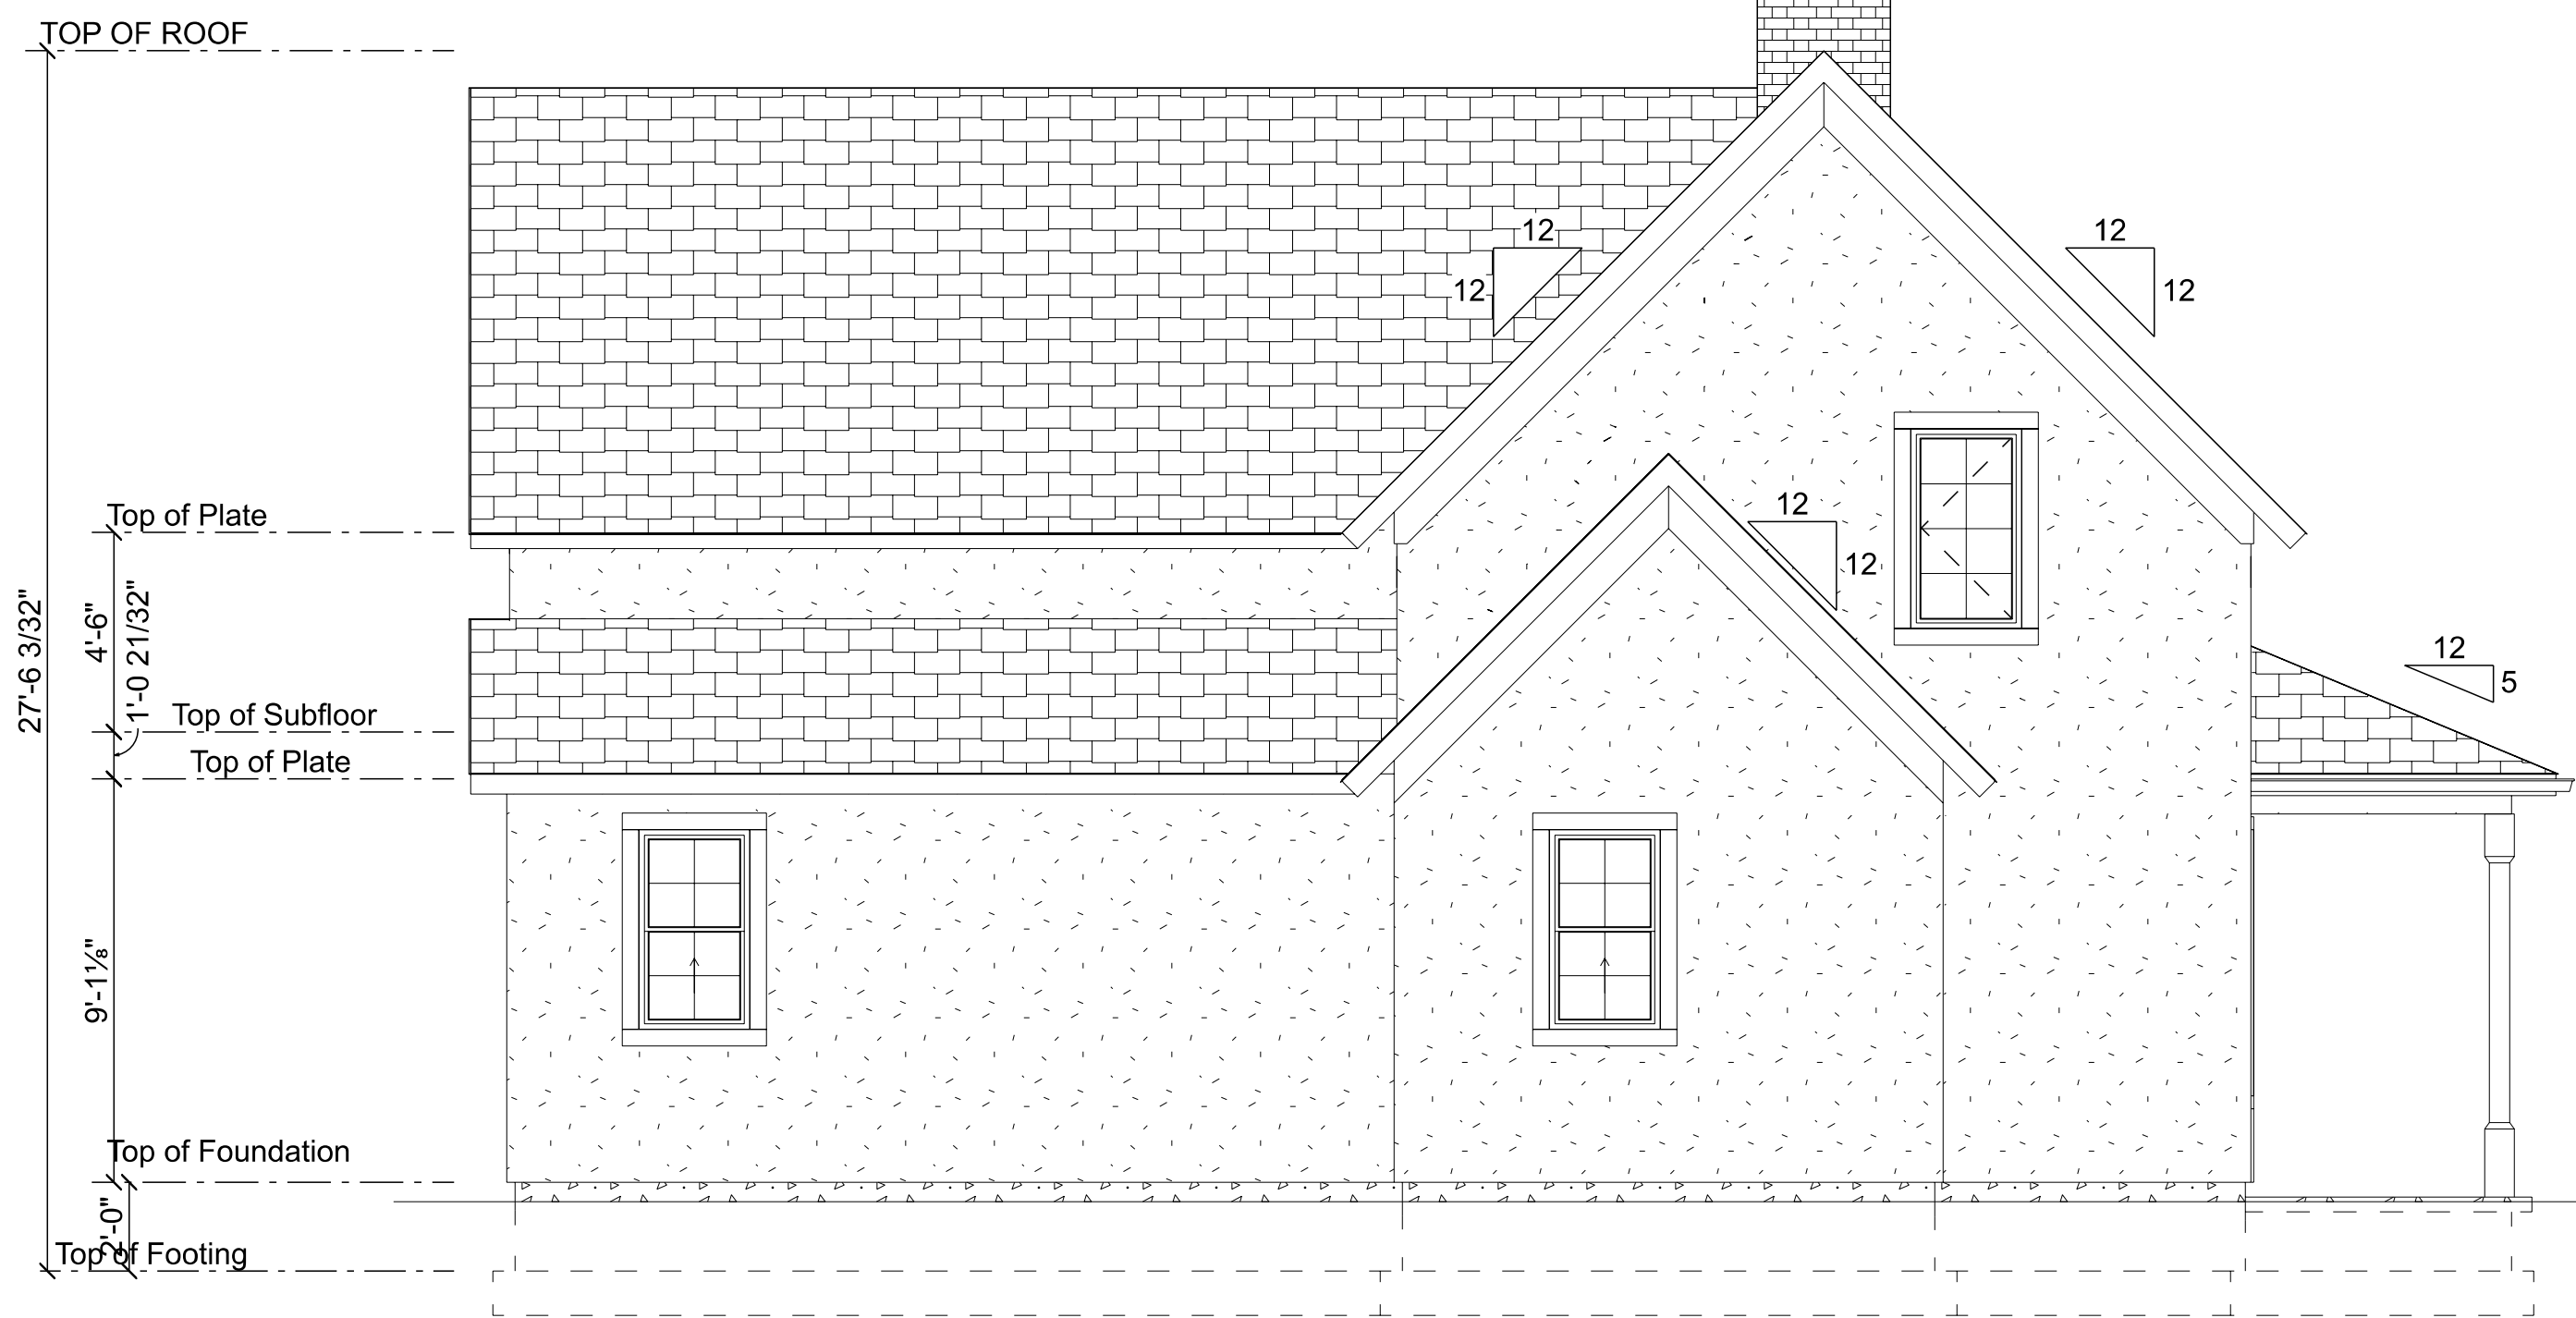

SOUTH ELEVATION (HOUSE)
SCALE: 1/4" = 1'-0"