


AREA SCHEDULE	
NAME	AREA
Basement	1906.3 sq ft.
Garage	1280.0 sq ft.
Porch	92.8 sq ft.
Main	1919.8 sq ft.
Patio	381.8 sq ft.
Cold Storage	136.1 sq ft.

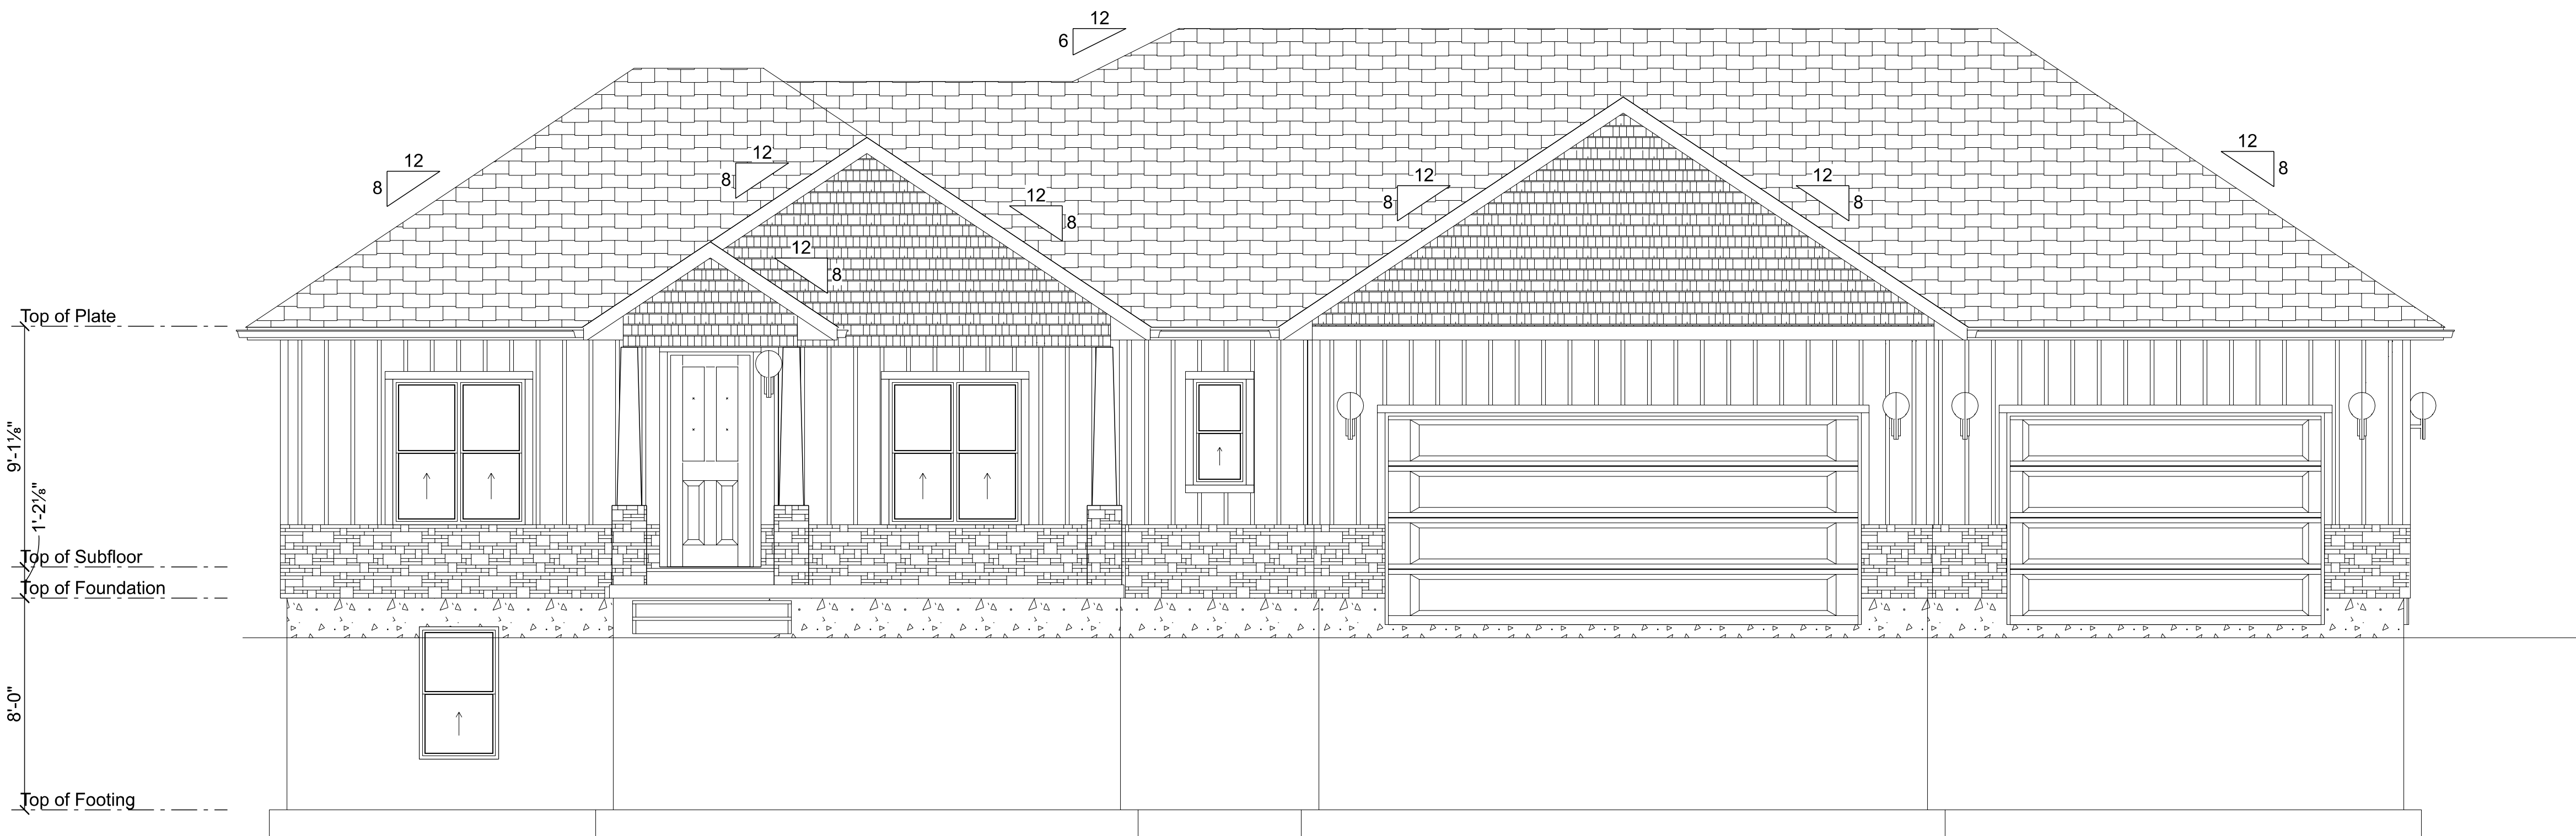


PAGE1

SCALEAs NotedDATE6/21/2019


SHEET TITLEFront Page

1900 SF
Fairview
Utah

AVANT-GARDE
BUILDERS
MOUNT PLEASANT, UTAH
Phone: (435)462-9782
Email: pm@avantgardehomes.net

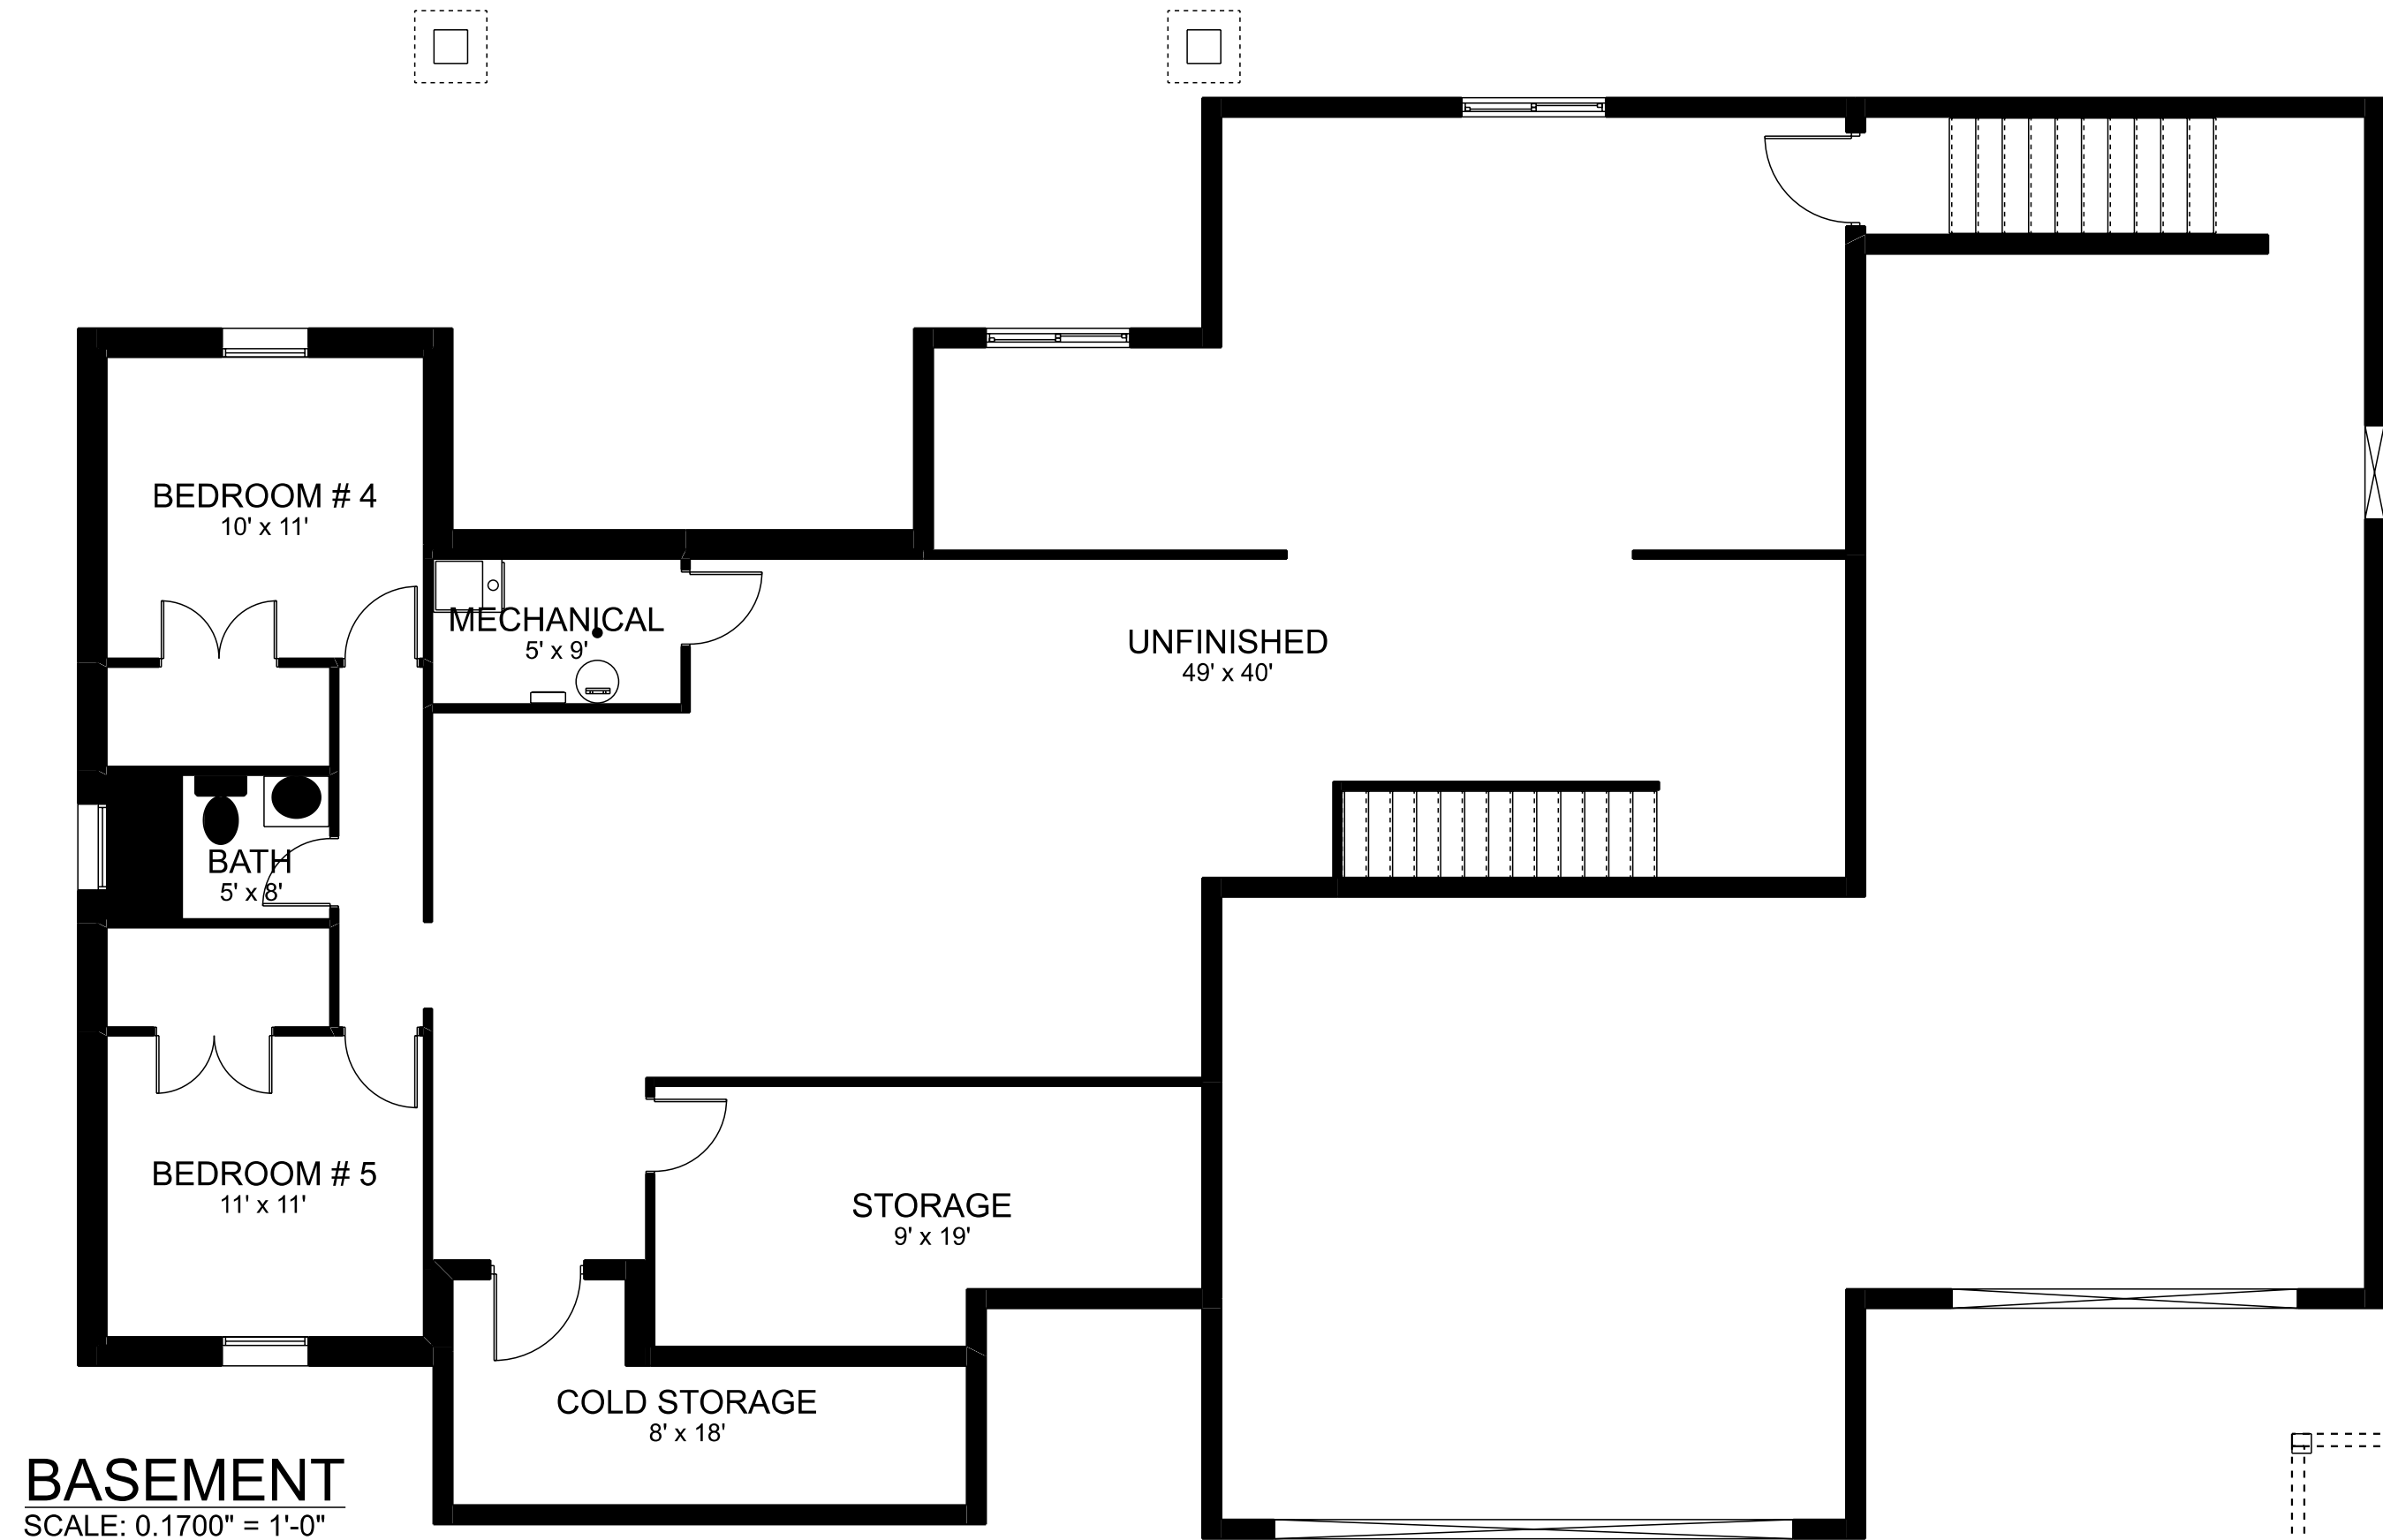

BASEMENT
SCALE: 0.1700" = 1'-0"

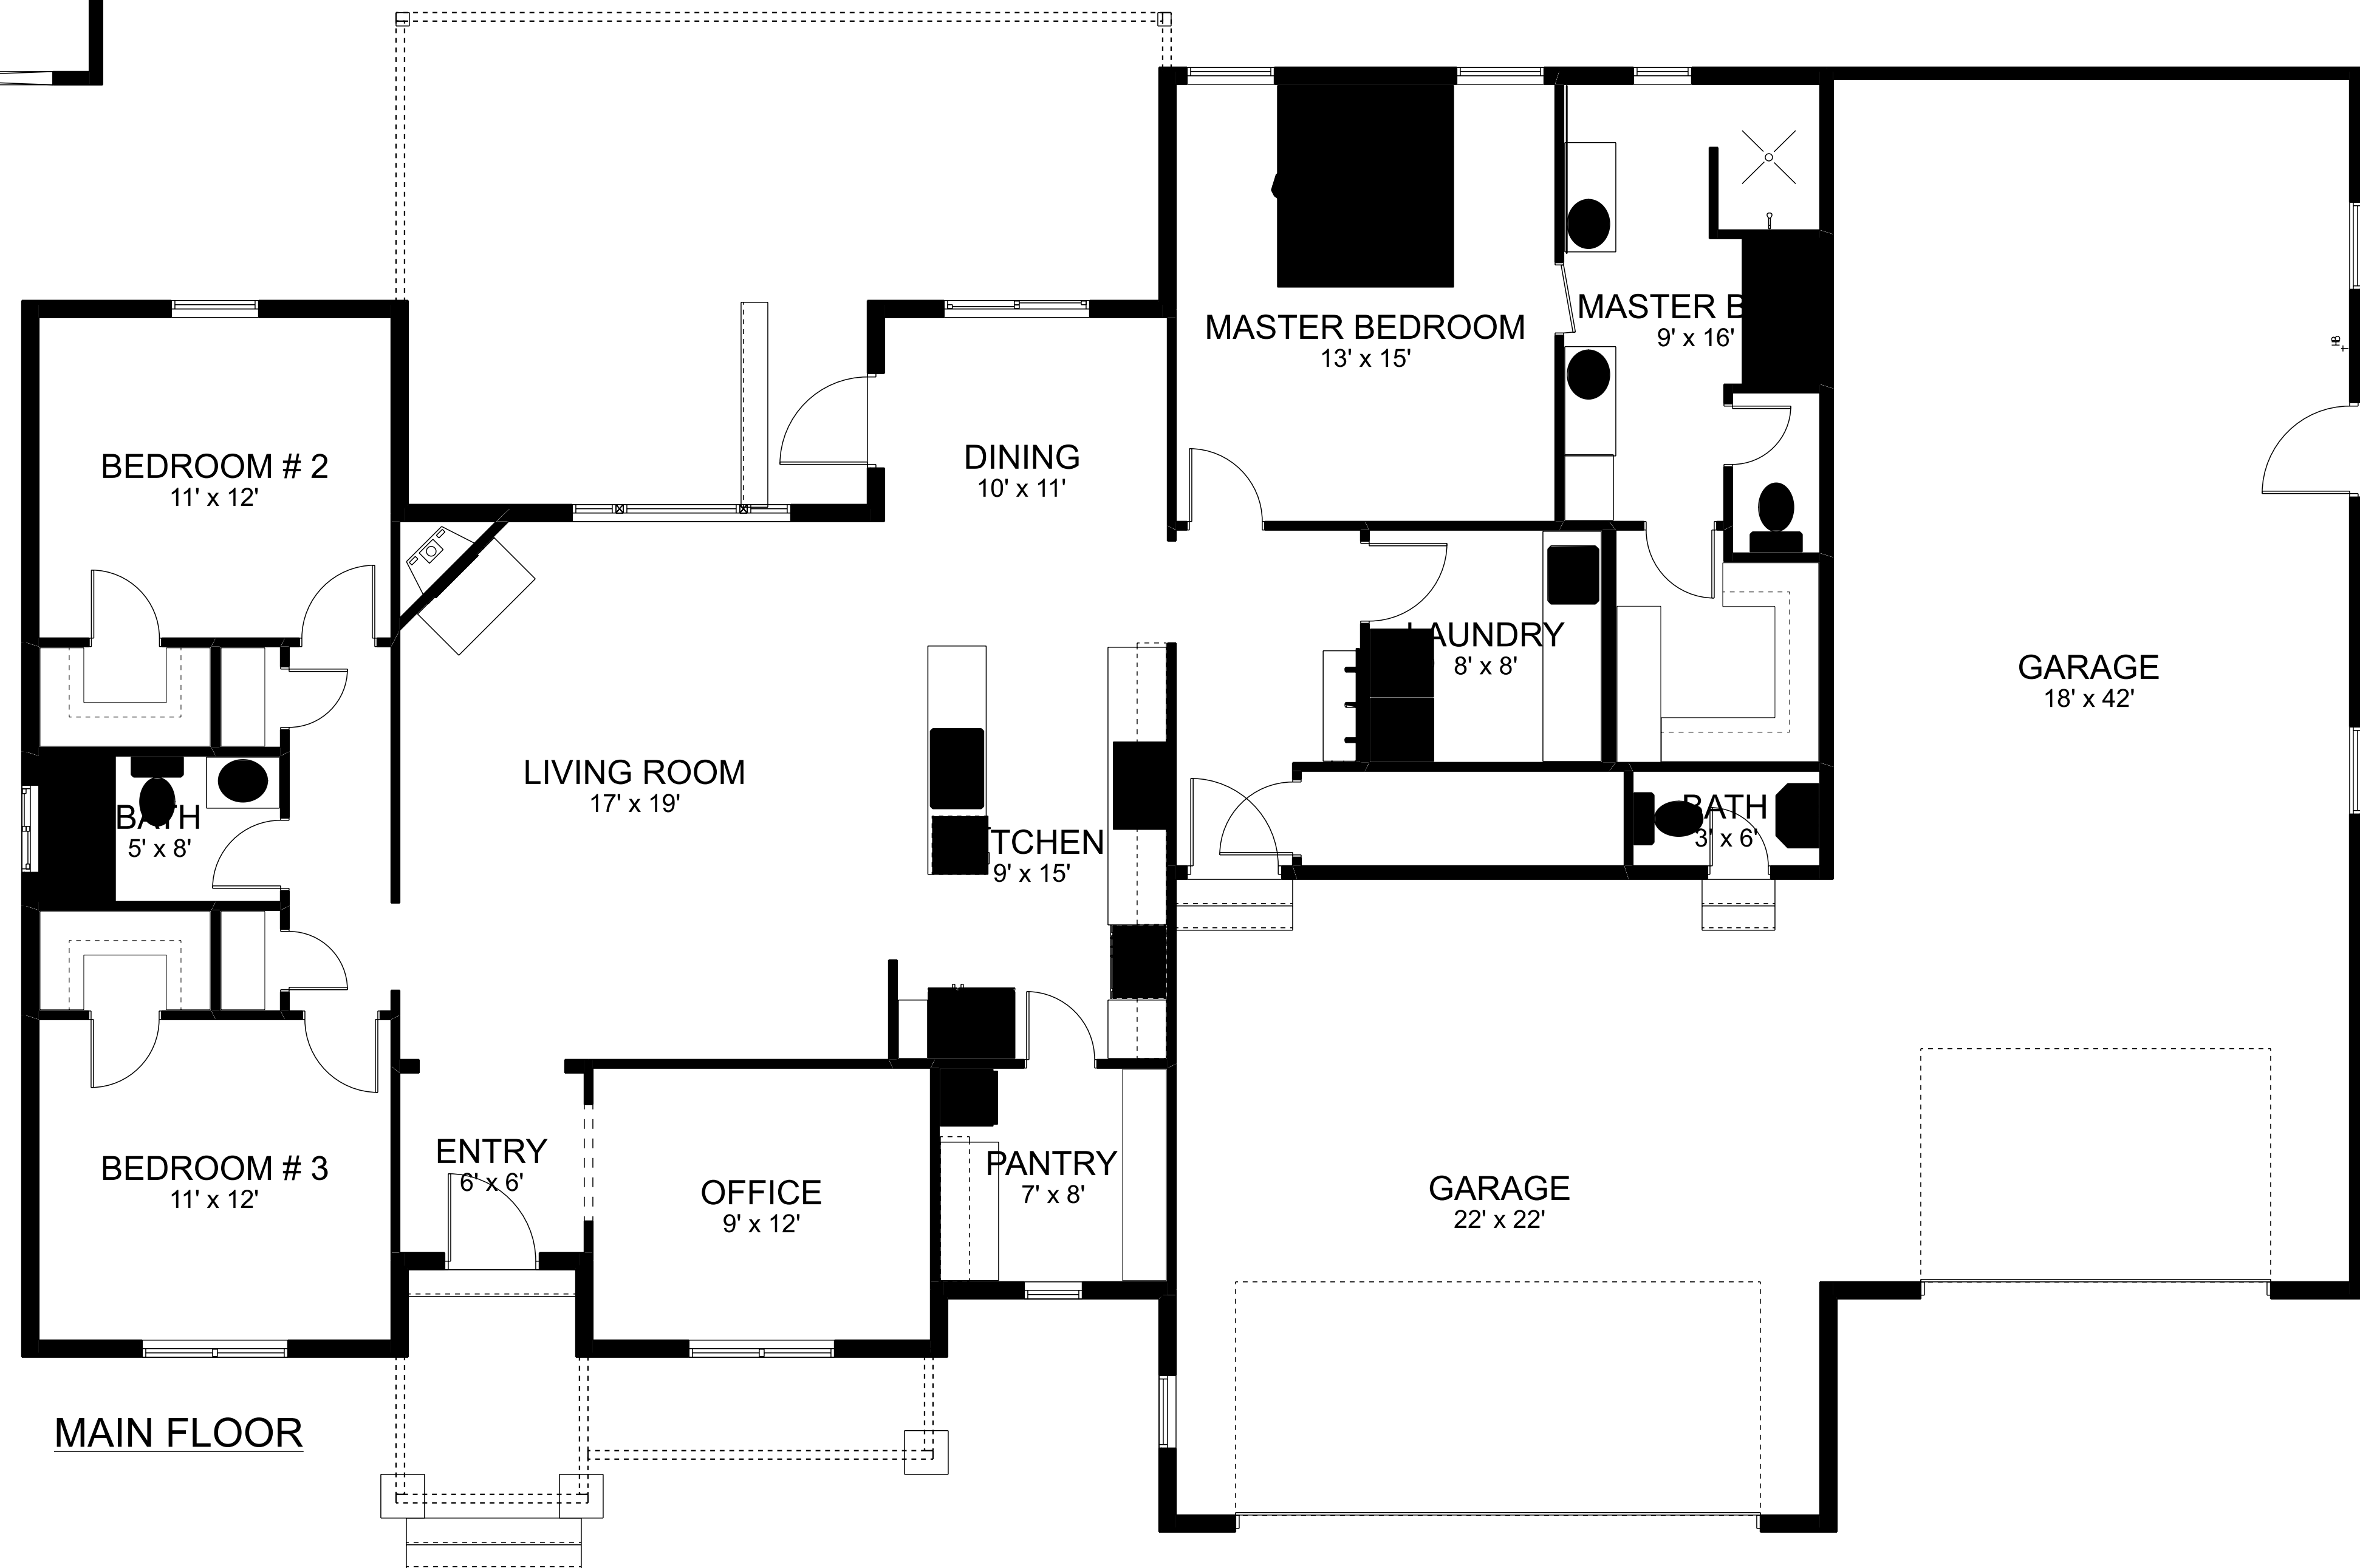

MAIN FLOOR

PAGE

2

SCALE
As Noted

DATE
6/21/2019

SHEET TITLE

Layouts

1900 SF


**Fairview
Utah**




Phone: (435)462-9782
Email: pm@avantgardehomes.net



NORTH ELEVATION
SCALE: 3/16" = 1'-0"

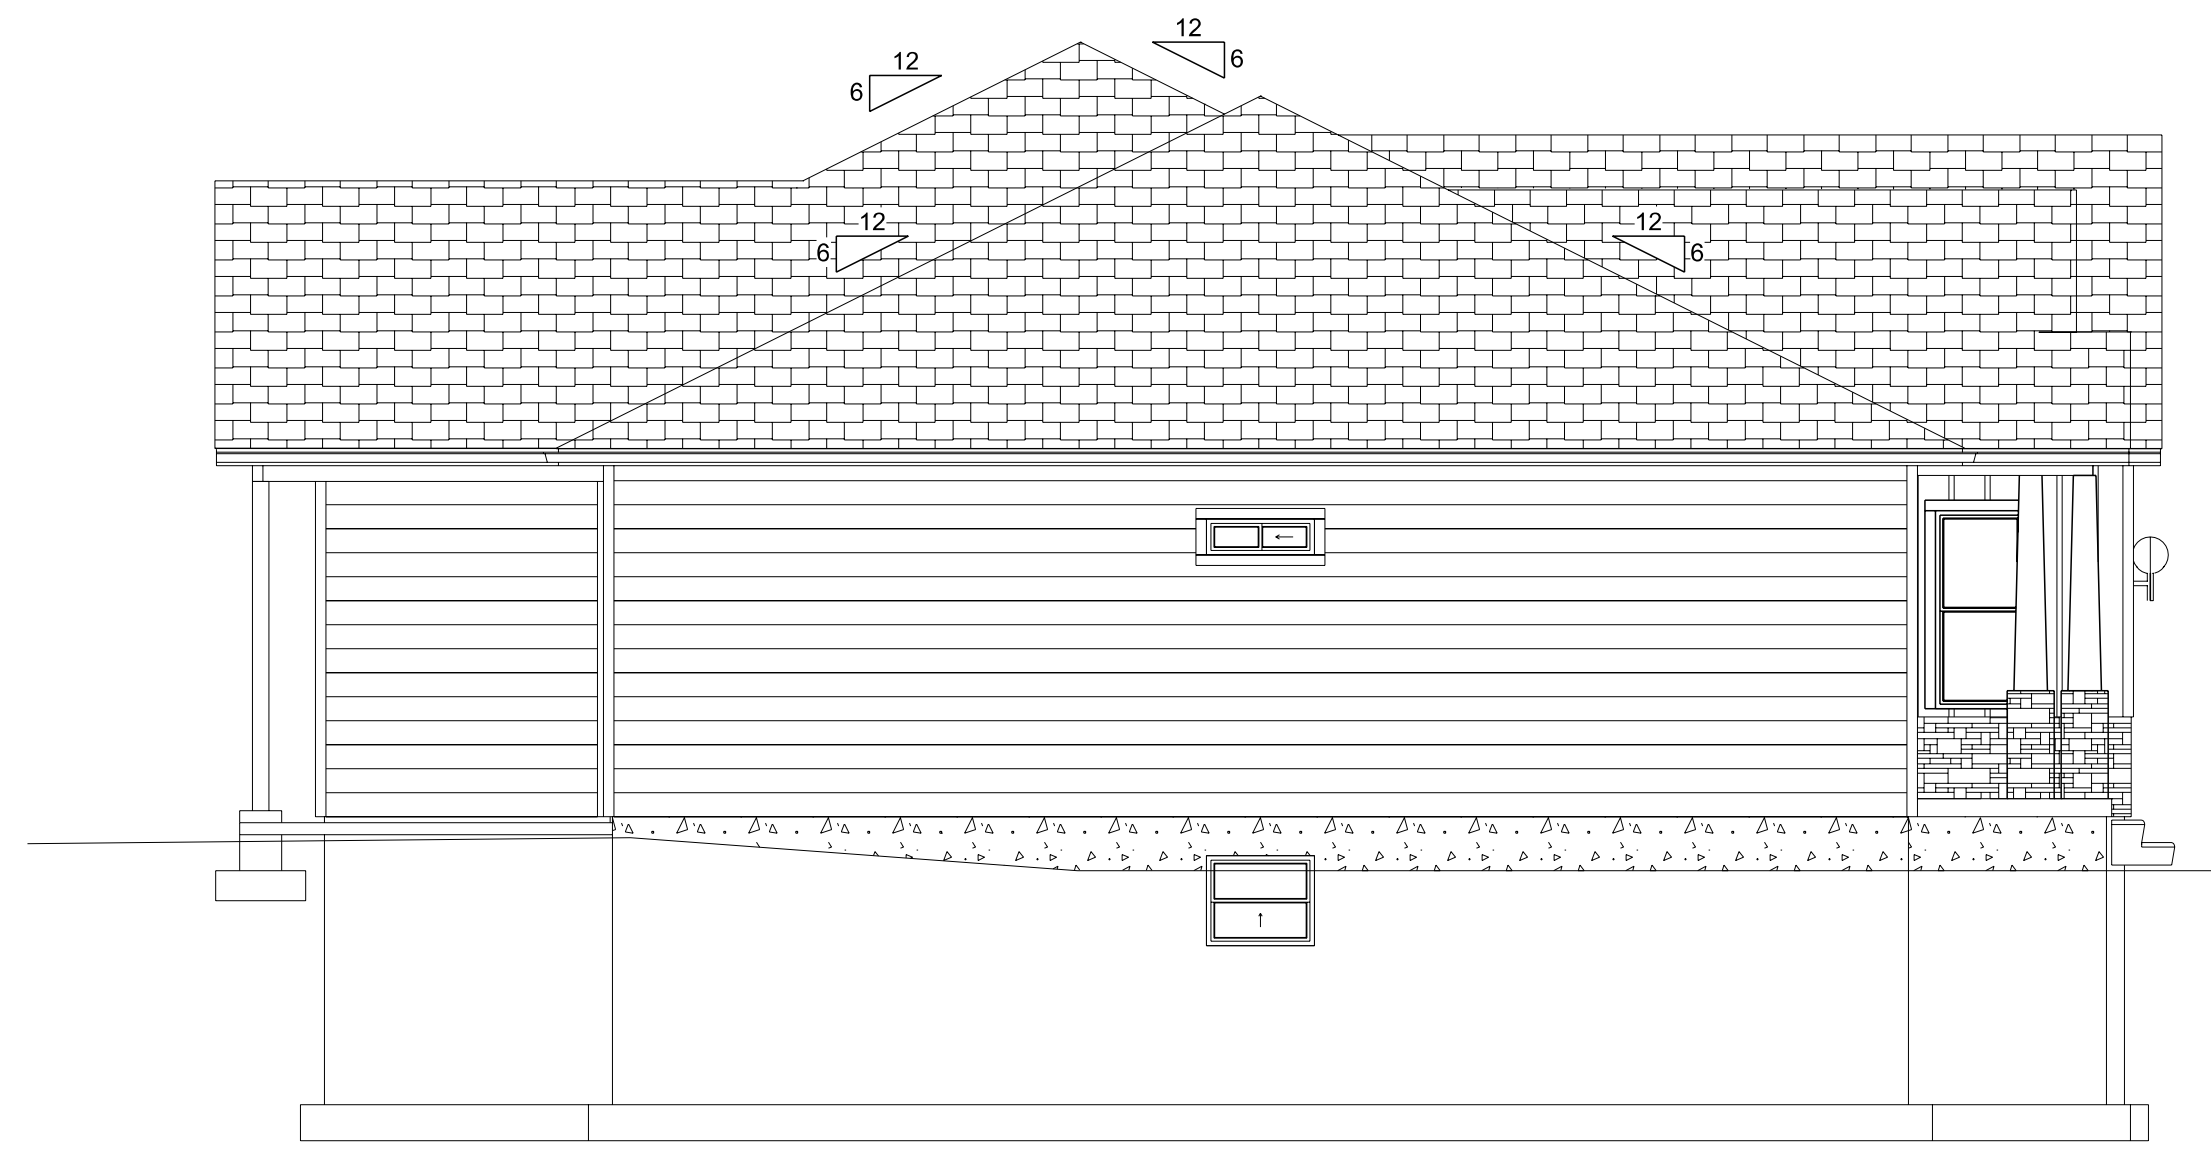

EAST ELEVATION
SCALE: 3/16" = 1'-0"

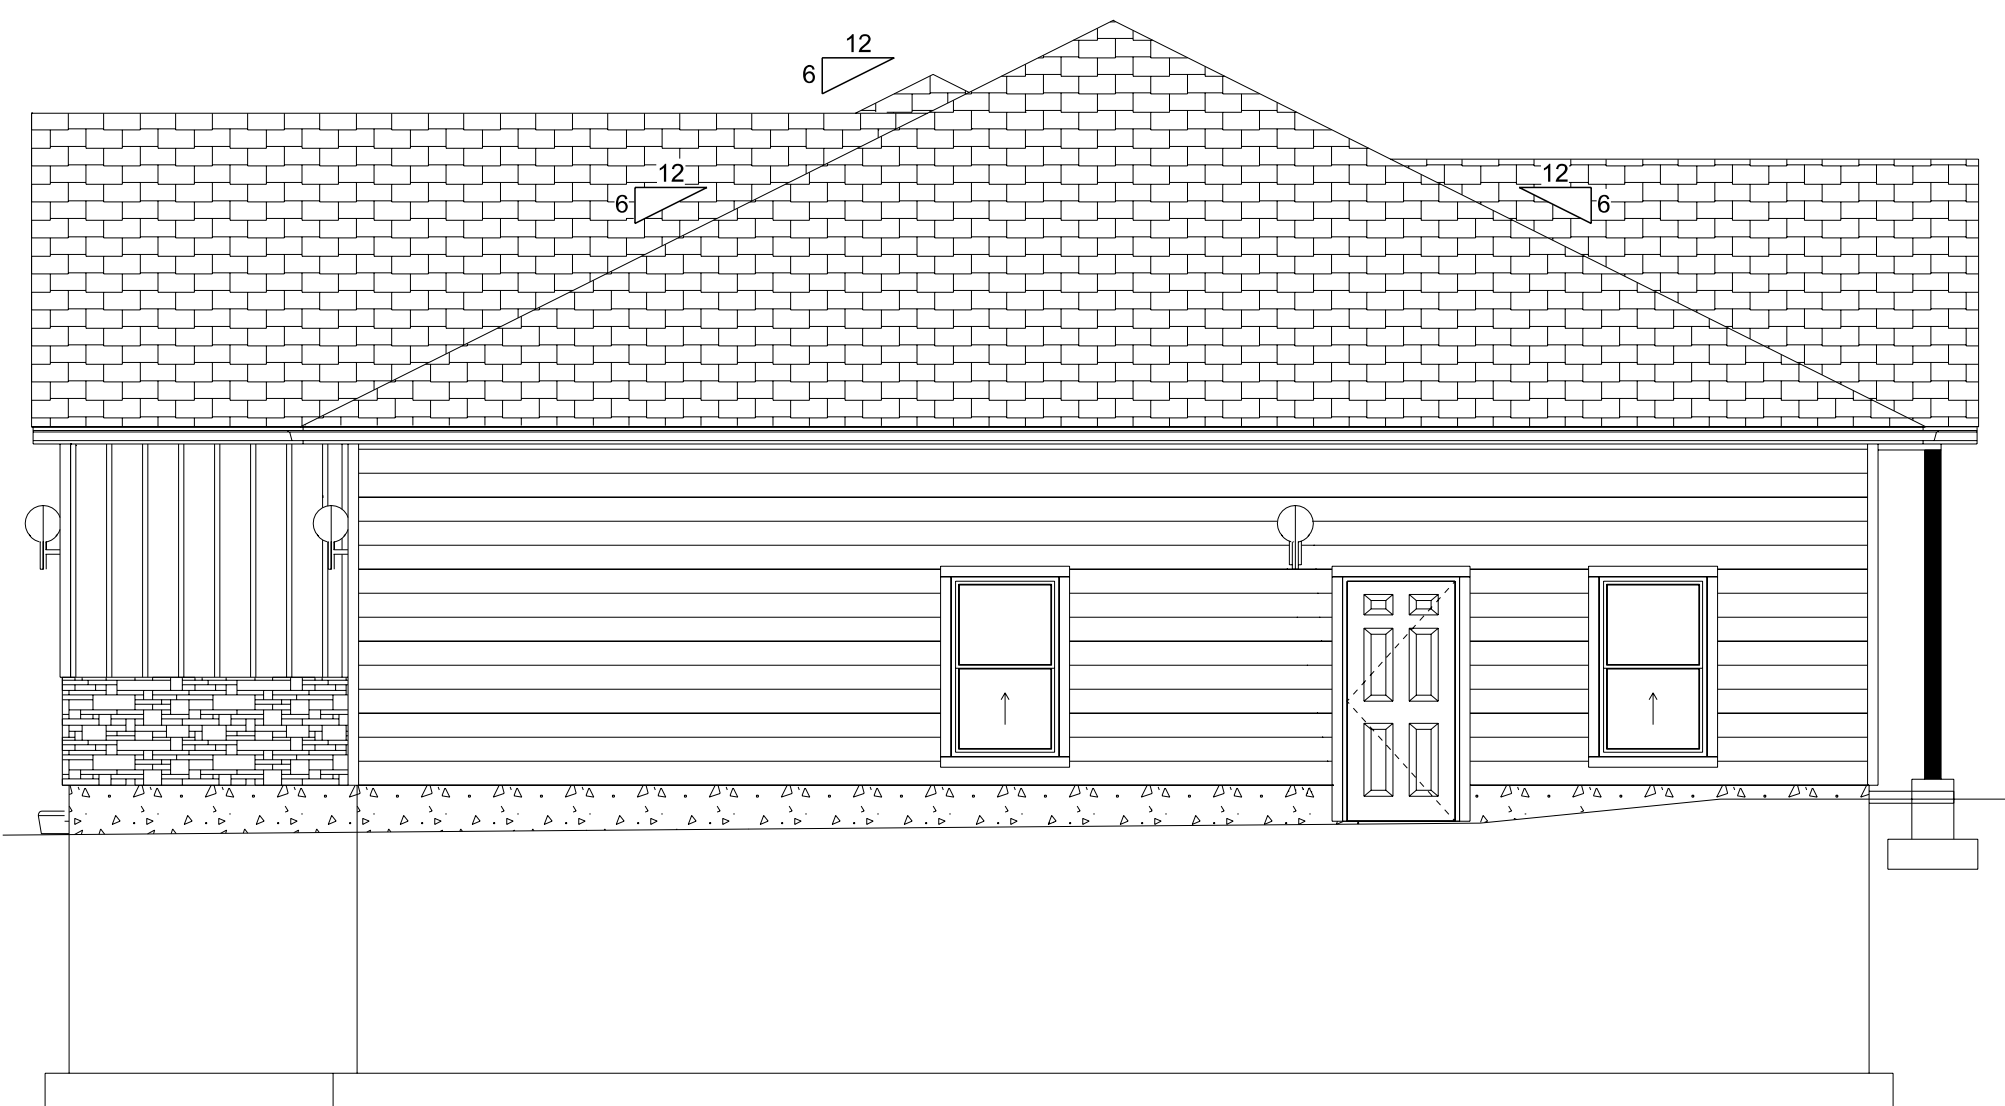

WEST ELEVATION
SCALE: 3/16" = 1'-0"



SOUTH ELEVATION
SCALE: 3/16" = 1'-0"

PAGE		3
SCALE	3/16" = 1'-0"	DATE
		6/21/2019
SHEET TITLE		
Elevations		
1900 SF		
Fairview		
Utah		
AVANT-GARDE BUILDERS MOUNT PLEASANT, UTAH		
Phone: (435)462-9782 Email: pm@avantgardehomes.net		