




AREA SCHEDULE	
NAME	AREA
Main	1178.0 sq ft.
Basement	1162.4 sq ft.
Garage	403.2 sq ft.
Porch	101.2 sq ft.
Deck	110.1 sq ft.
Cold Storage	123.7 sq ft.

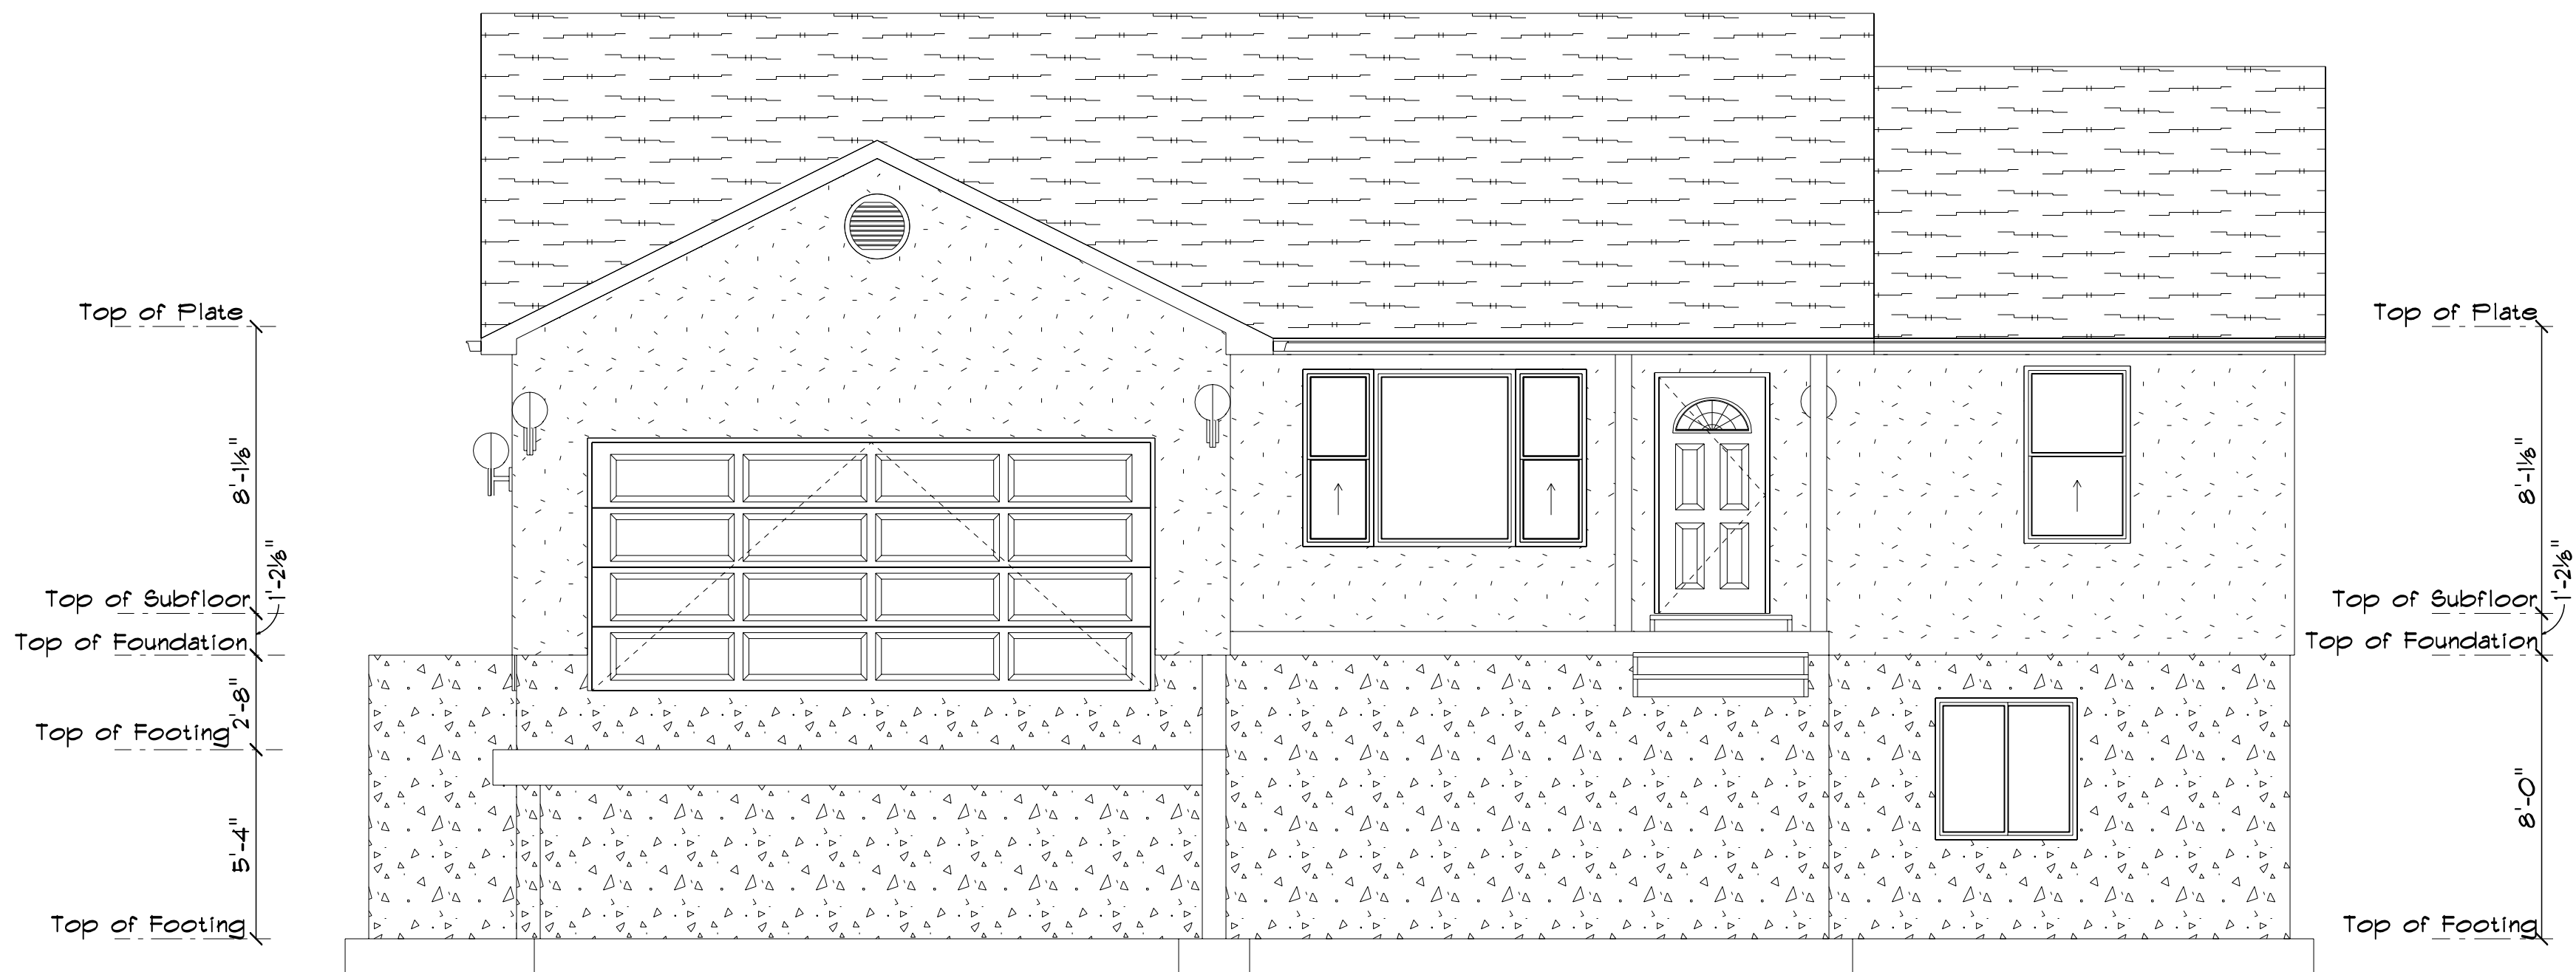


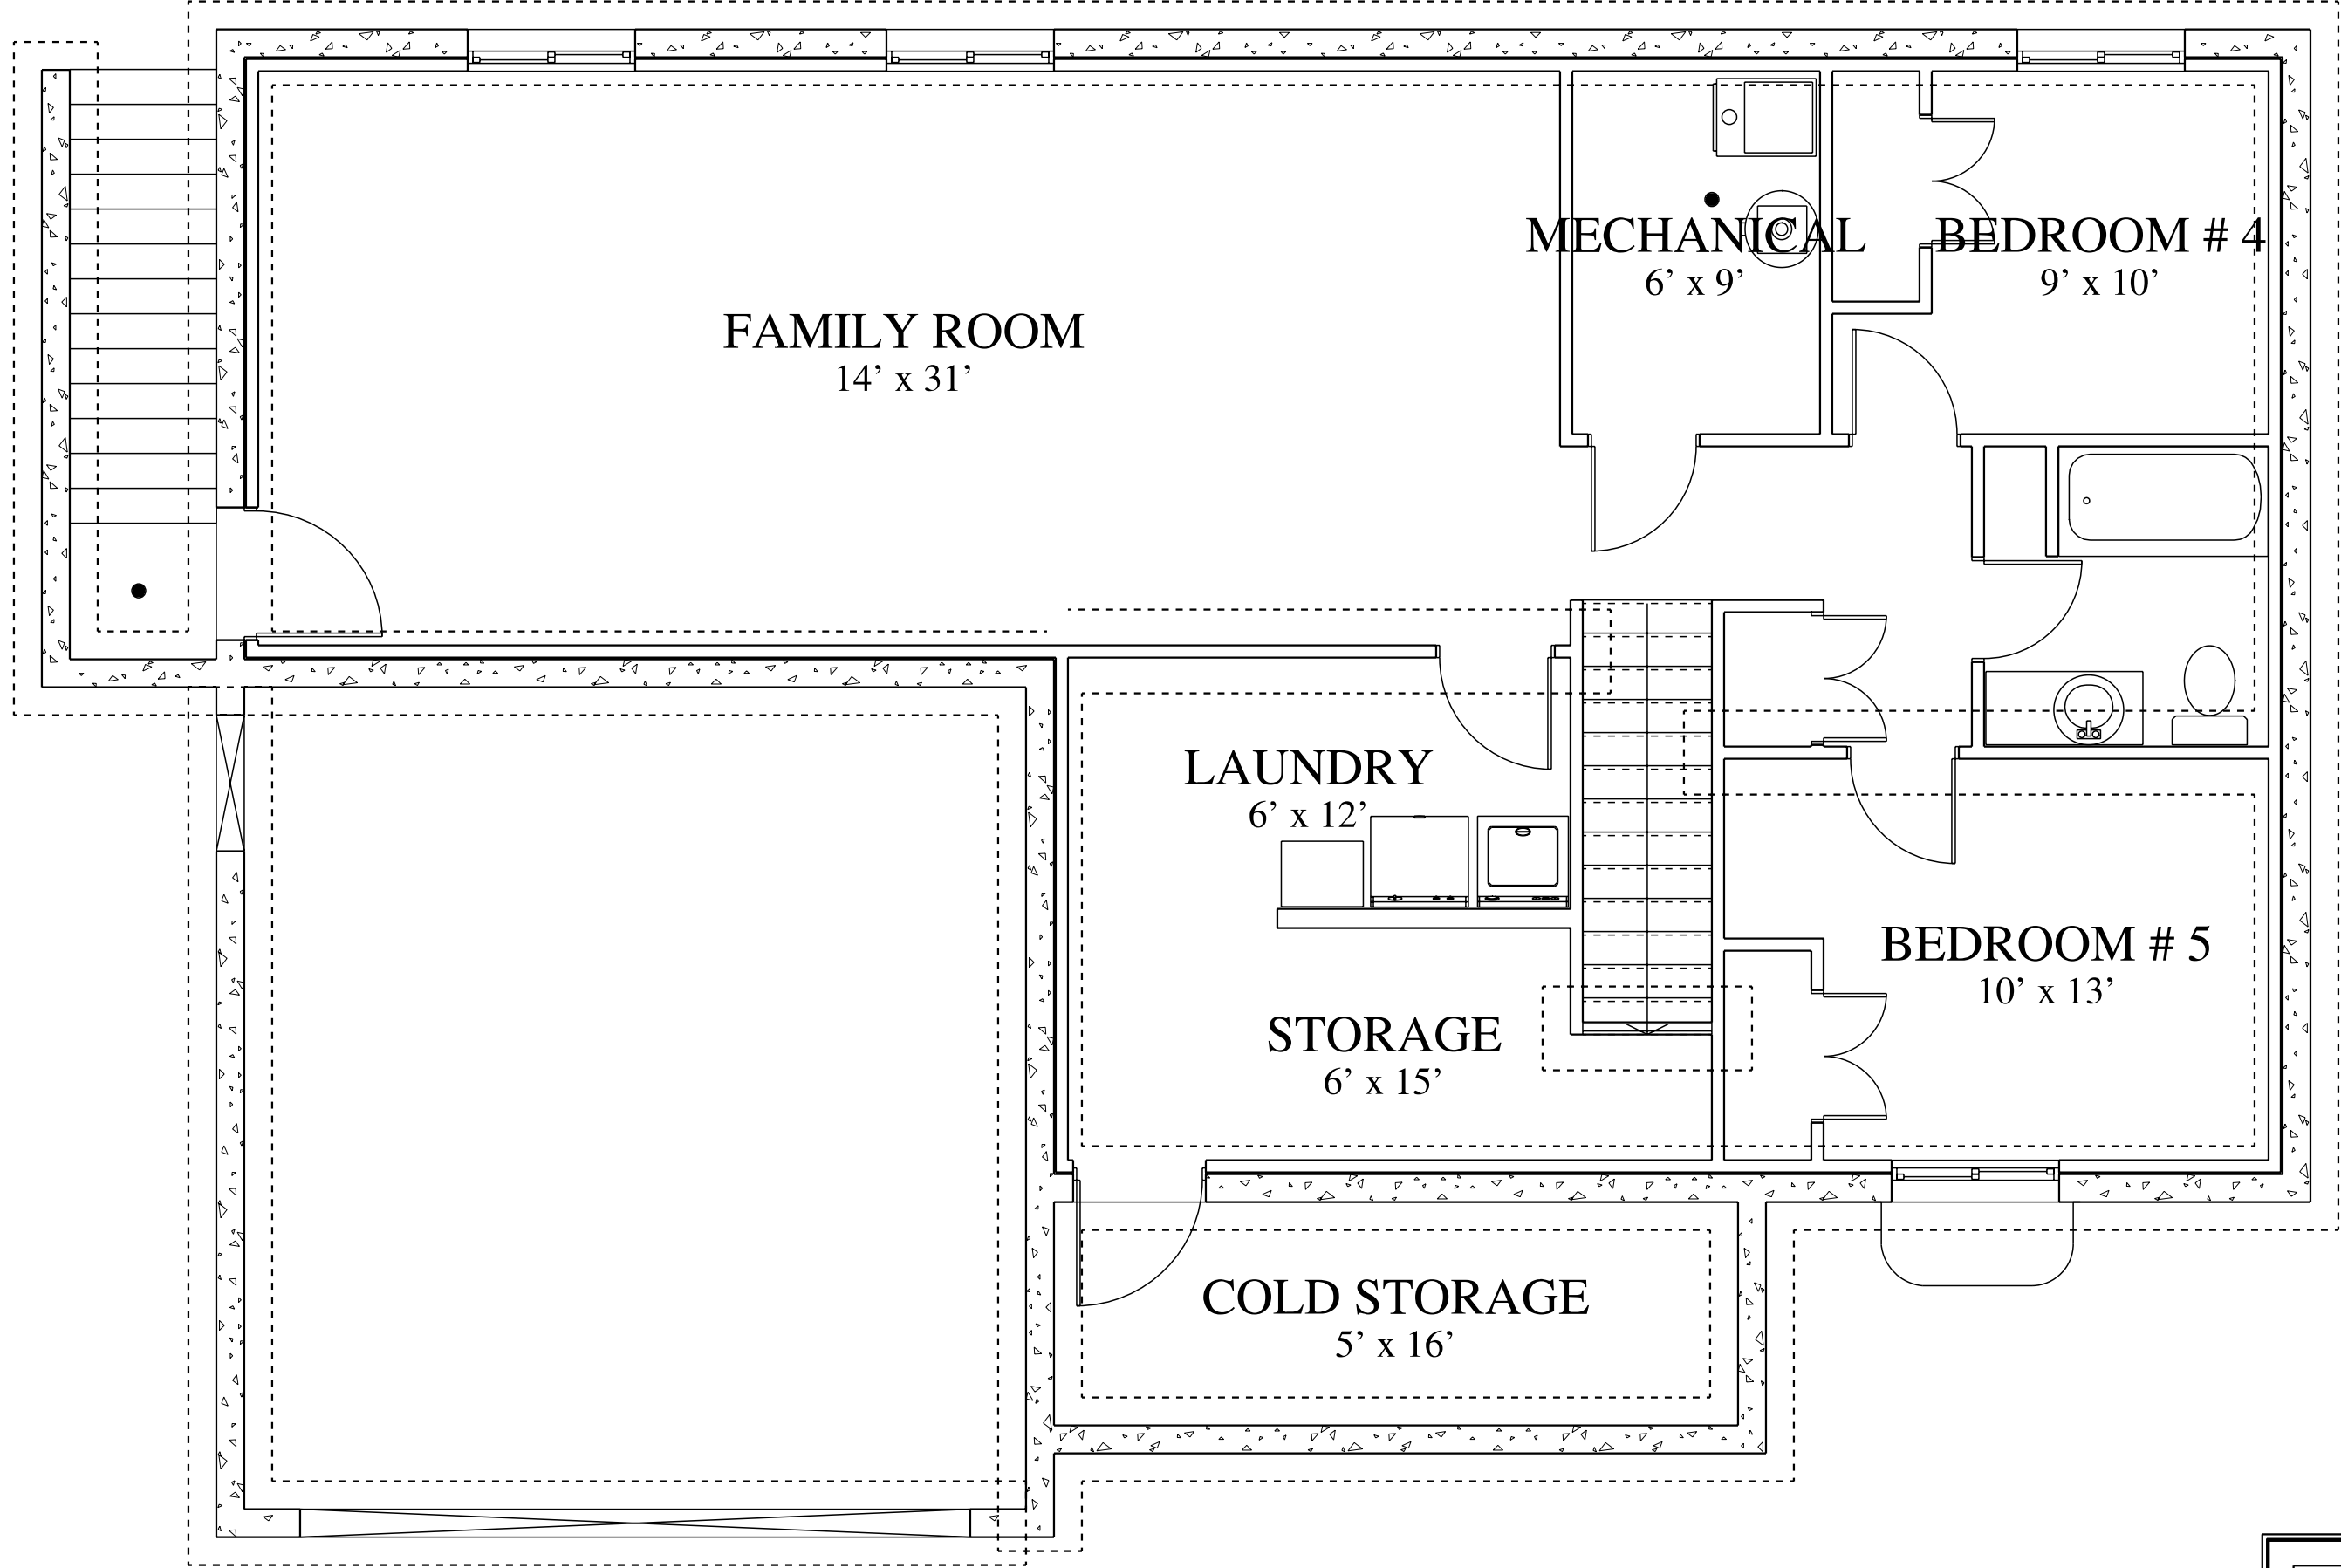

BASEMENT

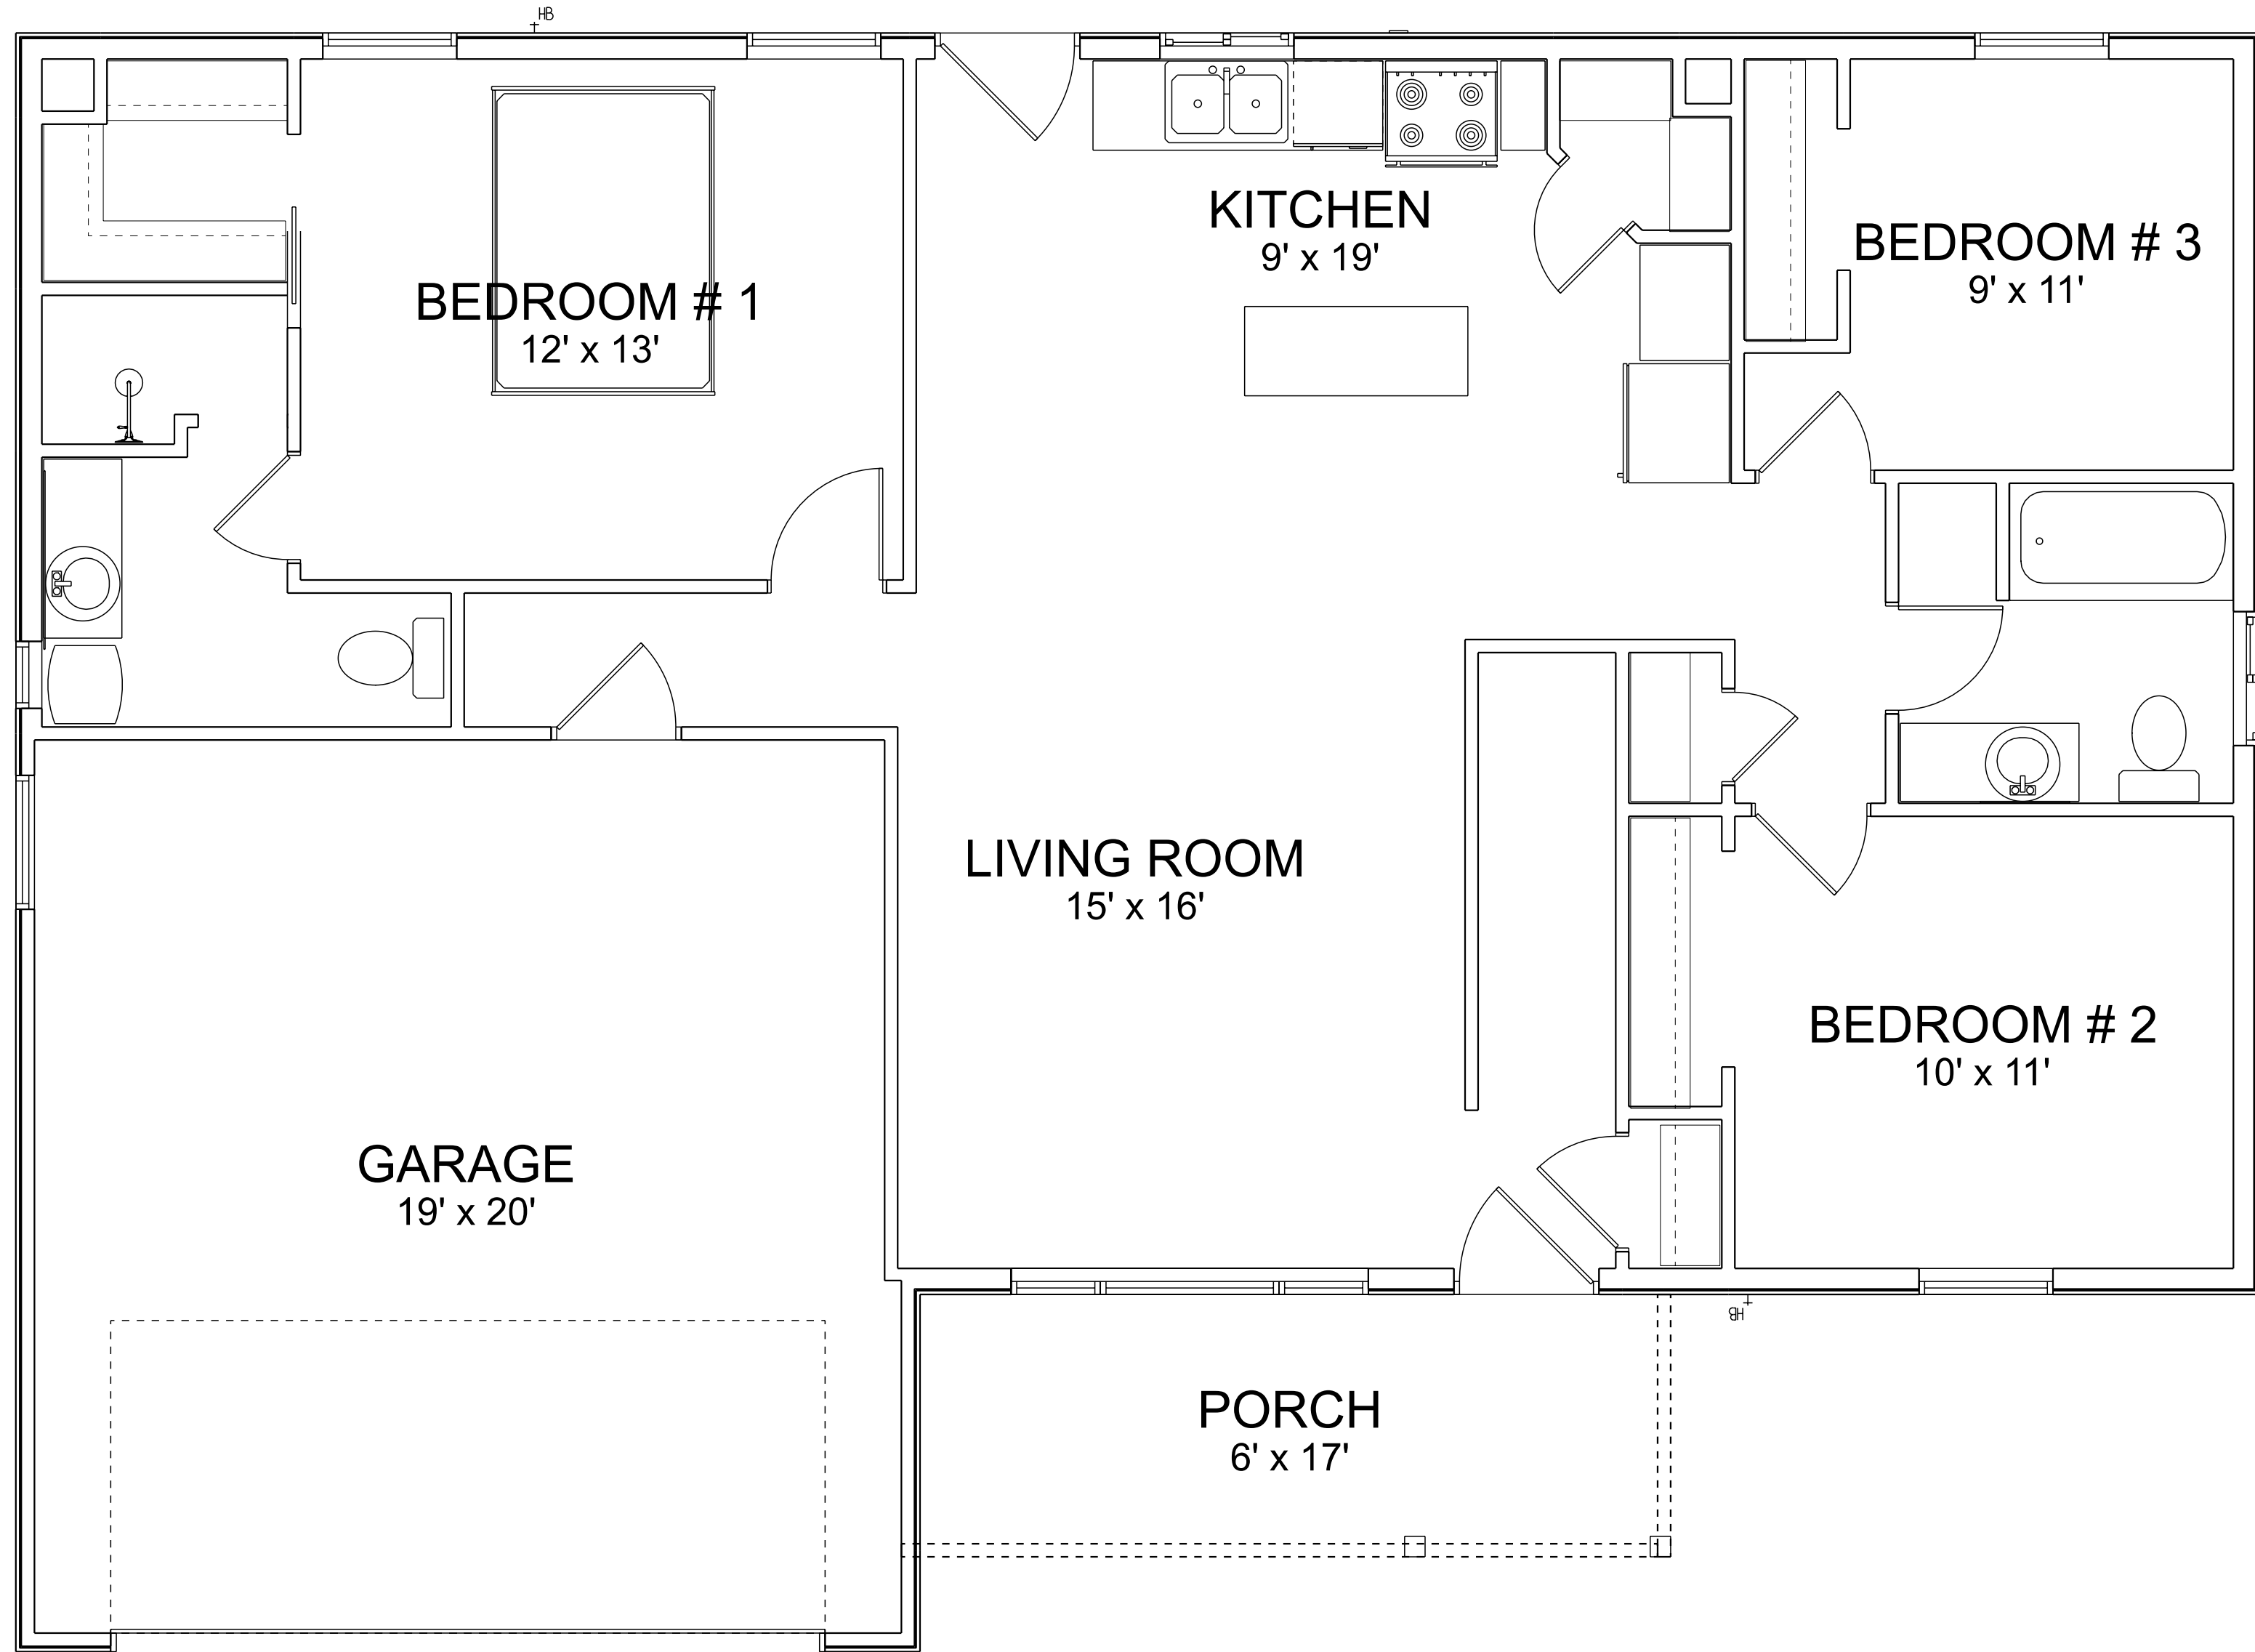

MAIN FLOOR

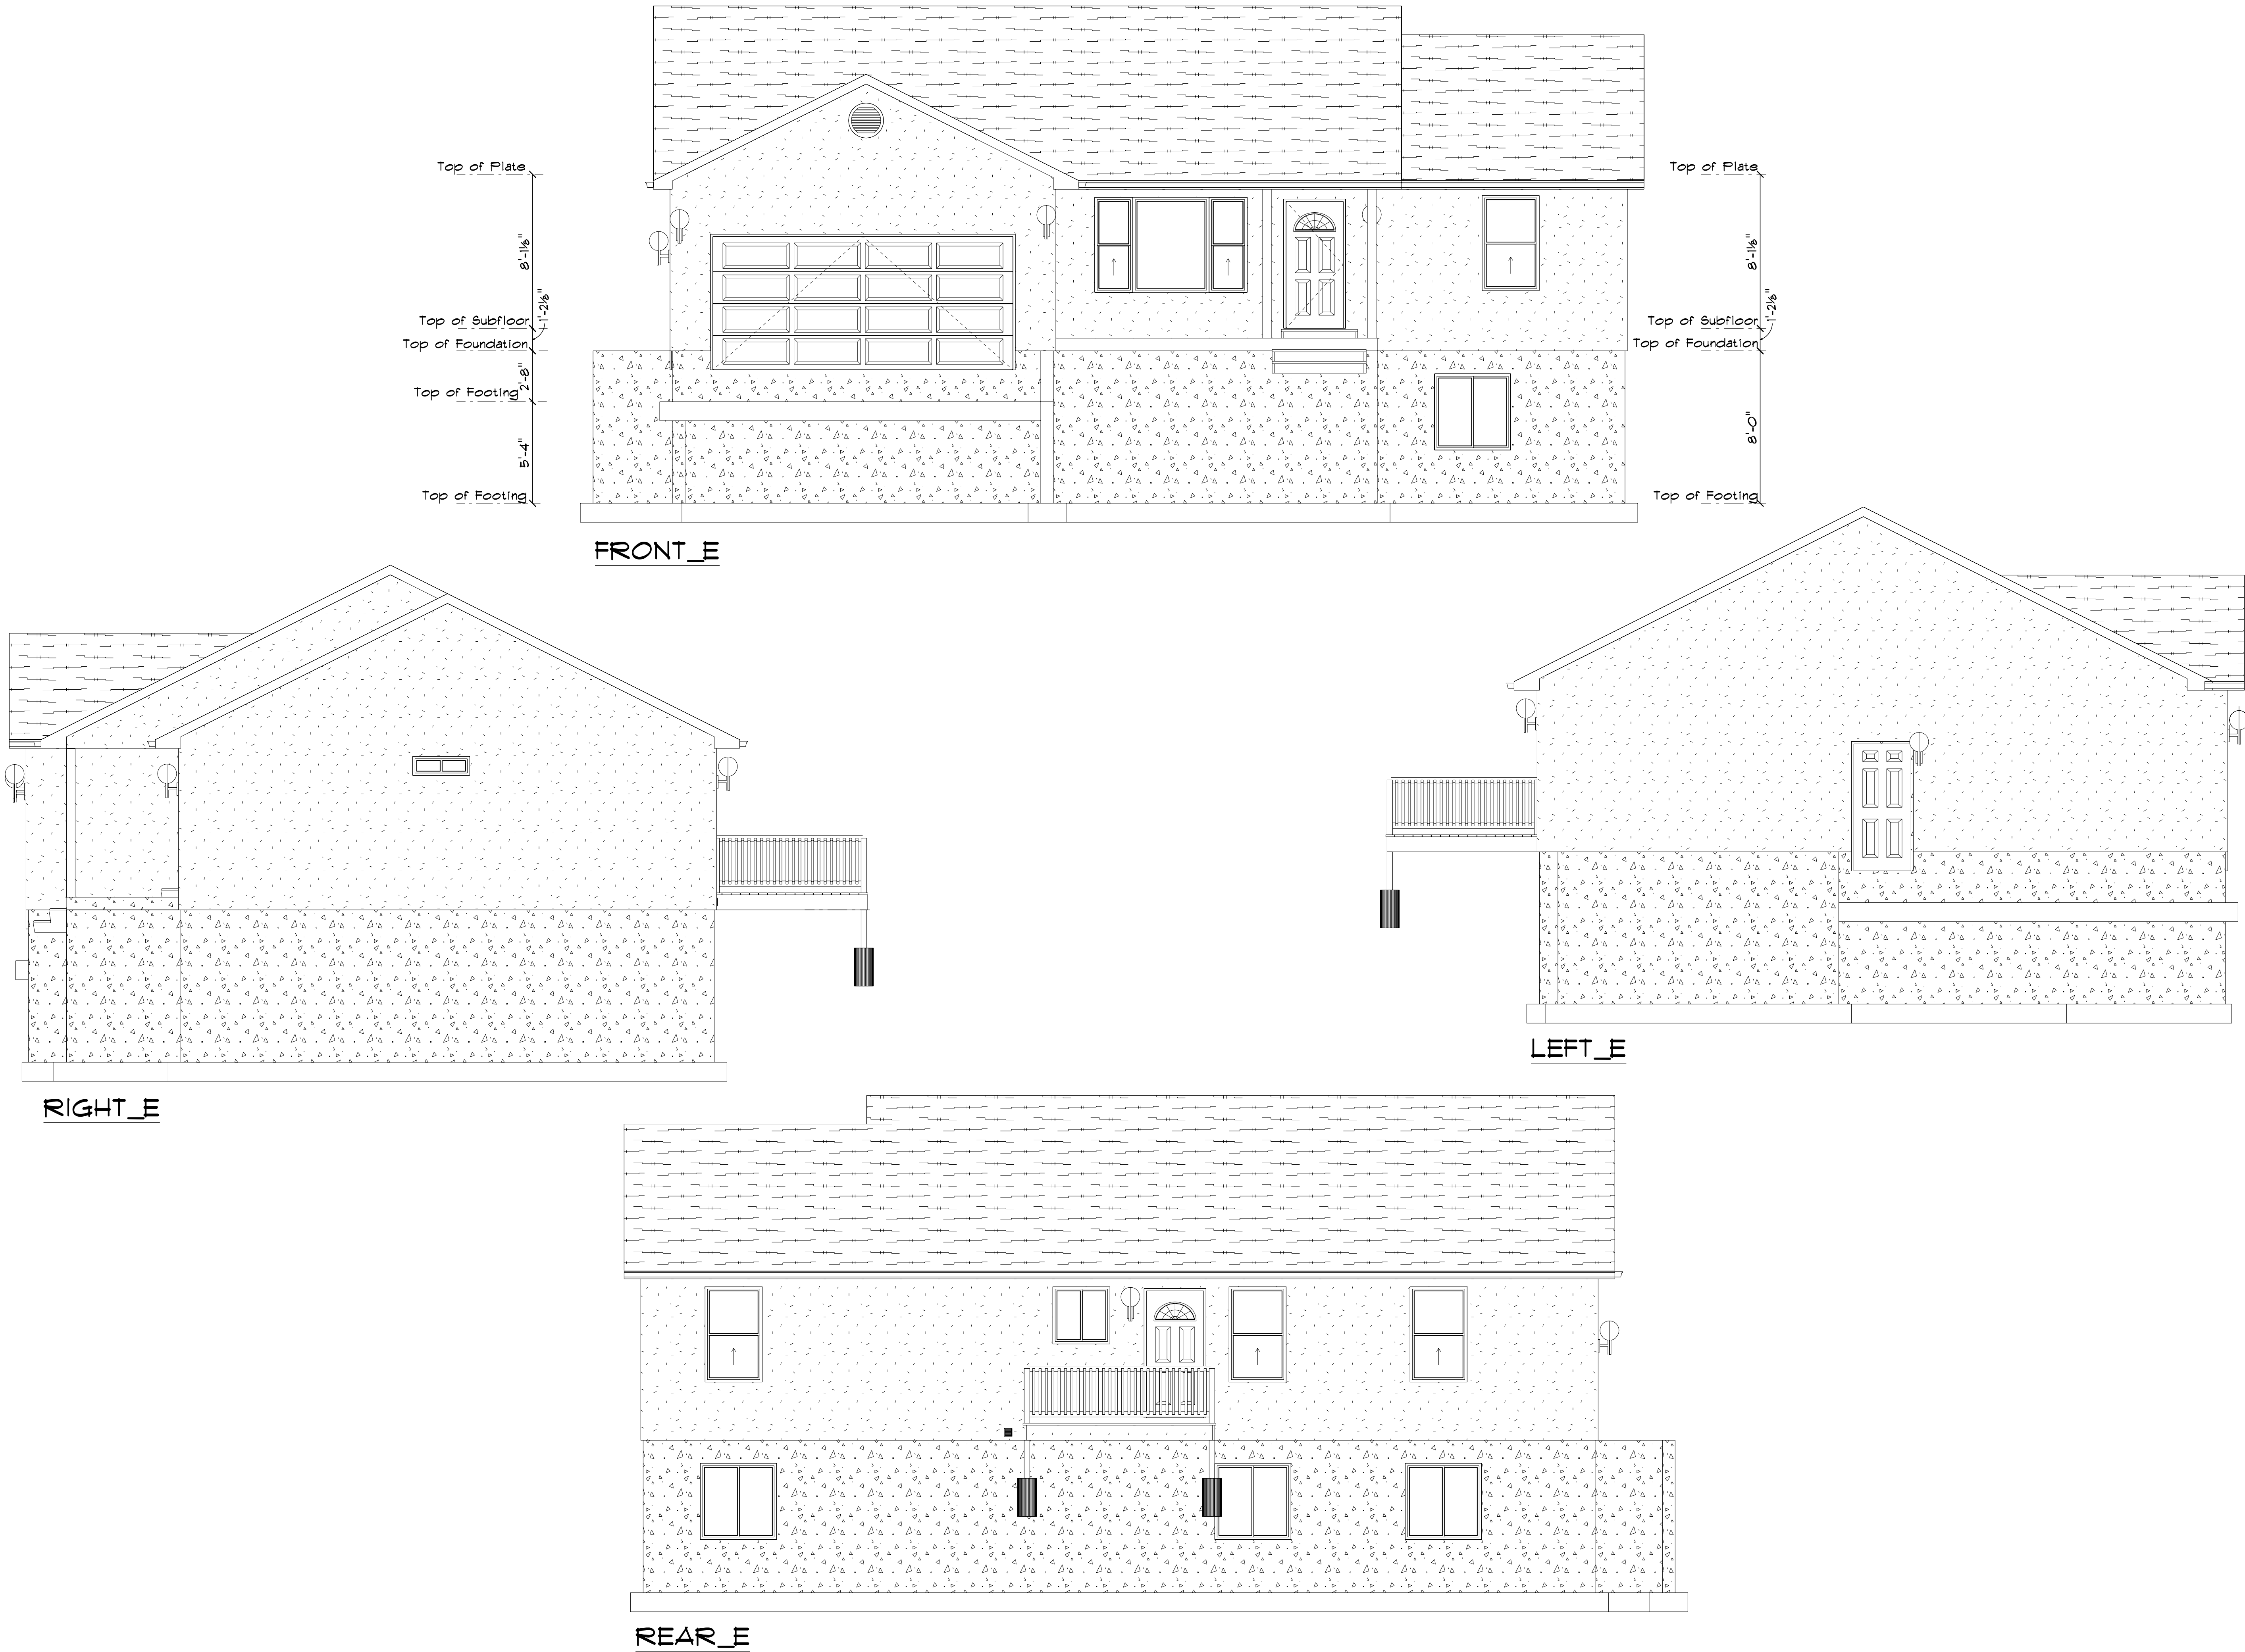

PAGE		3
SCALE	1/4" = 1'-0"	DATE
		6/24/2019
SHEET TITLE		
Elevations		
1180 SF		
Mount Pleasant		
Utah		
AVANT-GARDE BUILDERS		
MOUNT PLEASANT, UTAH		
Phone: (435)462-9782		
Email: pm@avantgardehomes.net		