

AREA SCHEDULE	
NAME	AREA
Main	2009.4 sq ft.
Basement	1995.1 sq ft.
Garage	915.2 sq ft.
Porch	219.8 sq ft.
Storage	822.5 sq ft.
Patio	279.8 sq ft.



PAGE

1

SCALE  
As Noted

DATE  
6/24/2019

SHEET TITLE

Front Page

2010 SF

Fairview

Utah


AVANT-GARDE

BUILDERS

MOUNT PLEASANT, UTAH

Phone: (435)462-9782


Email: pm@avantgardehomes.net

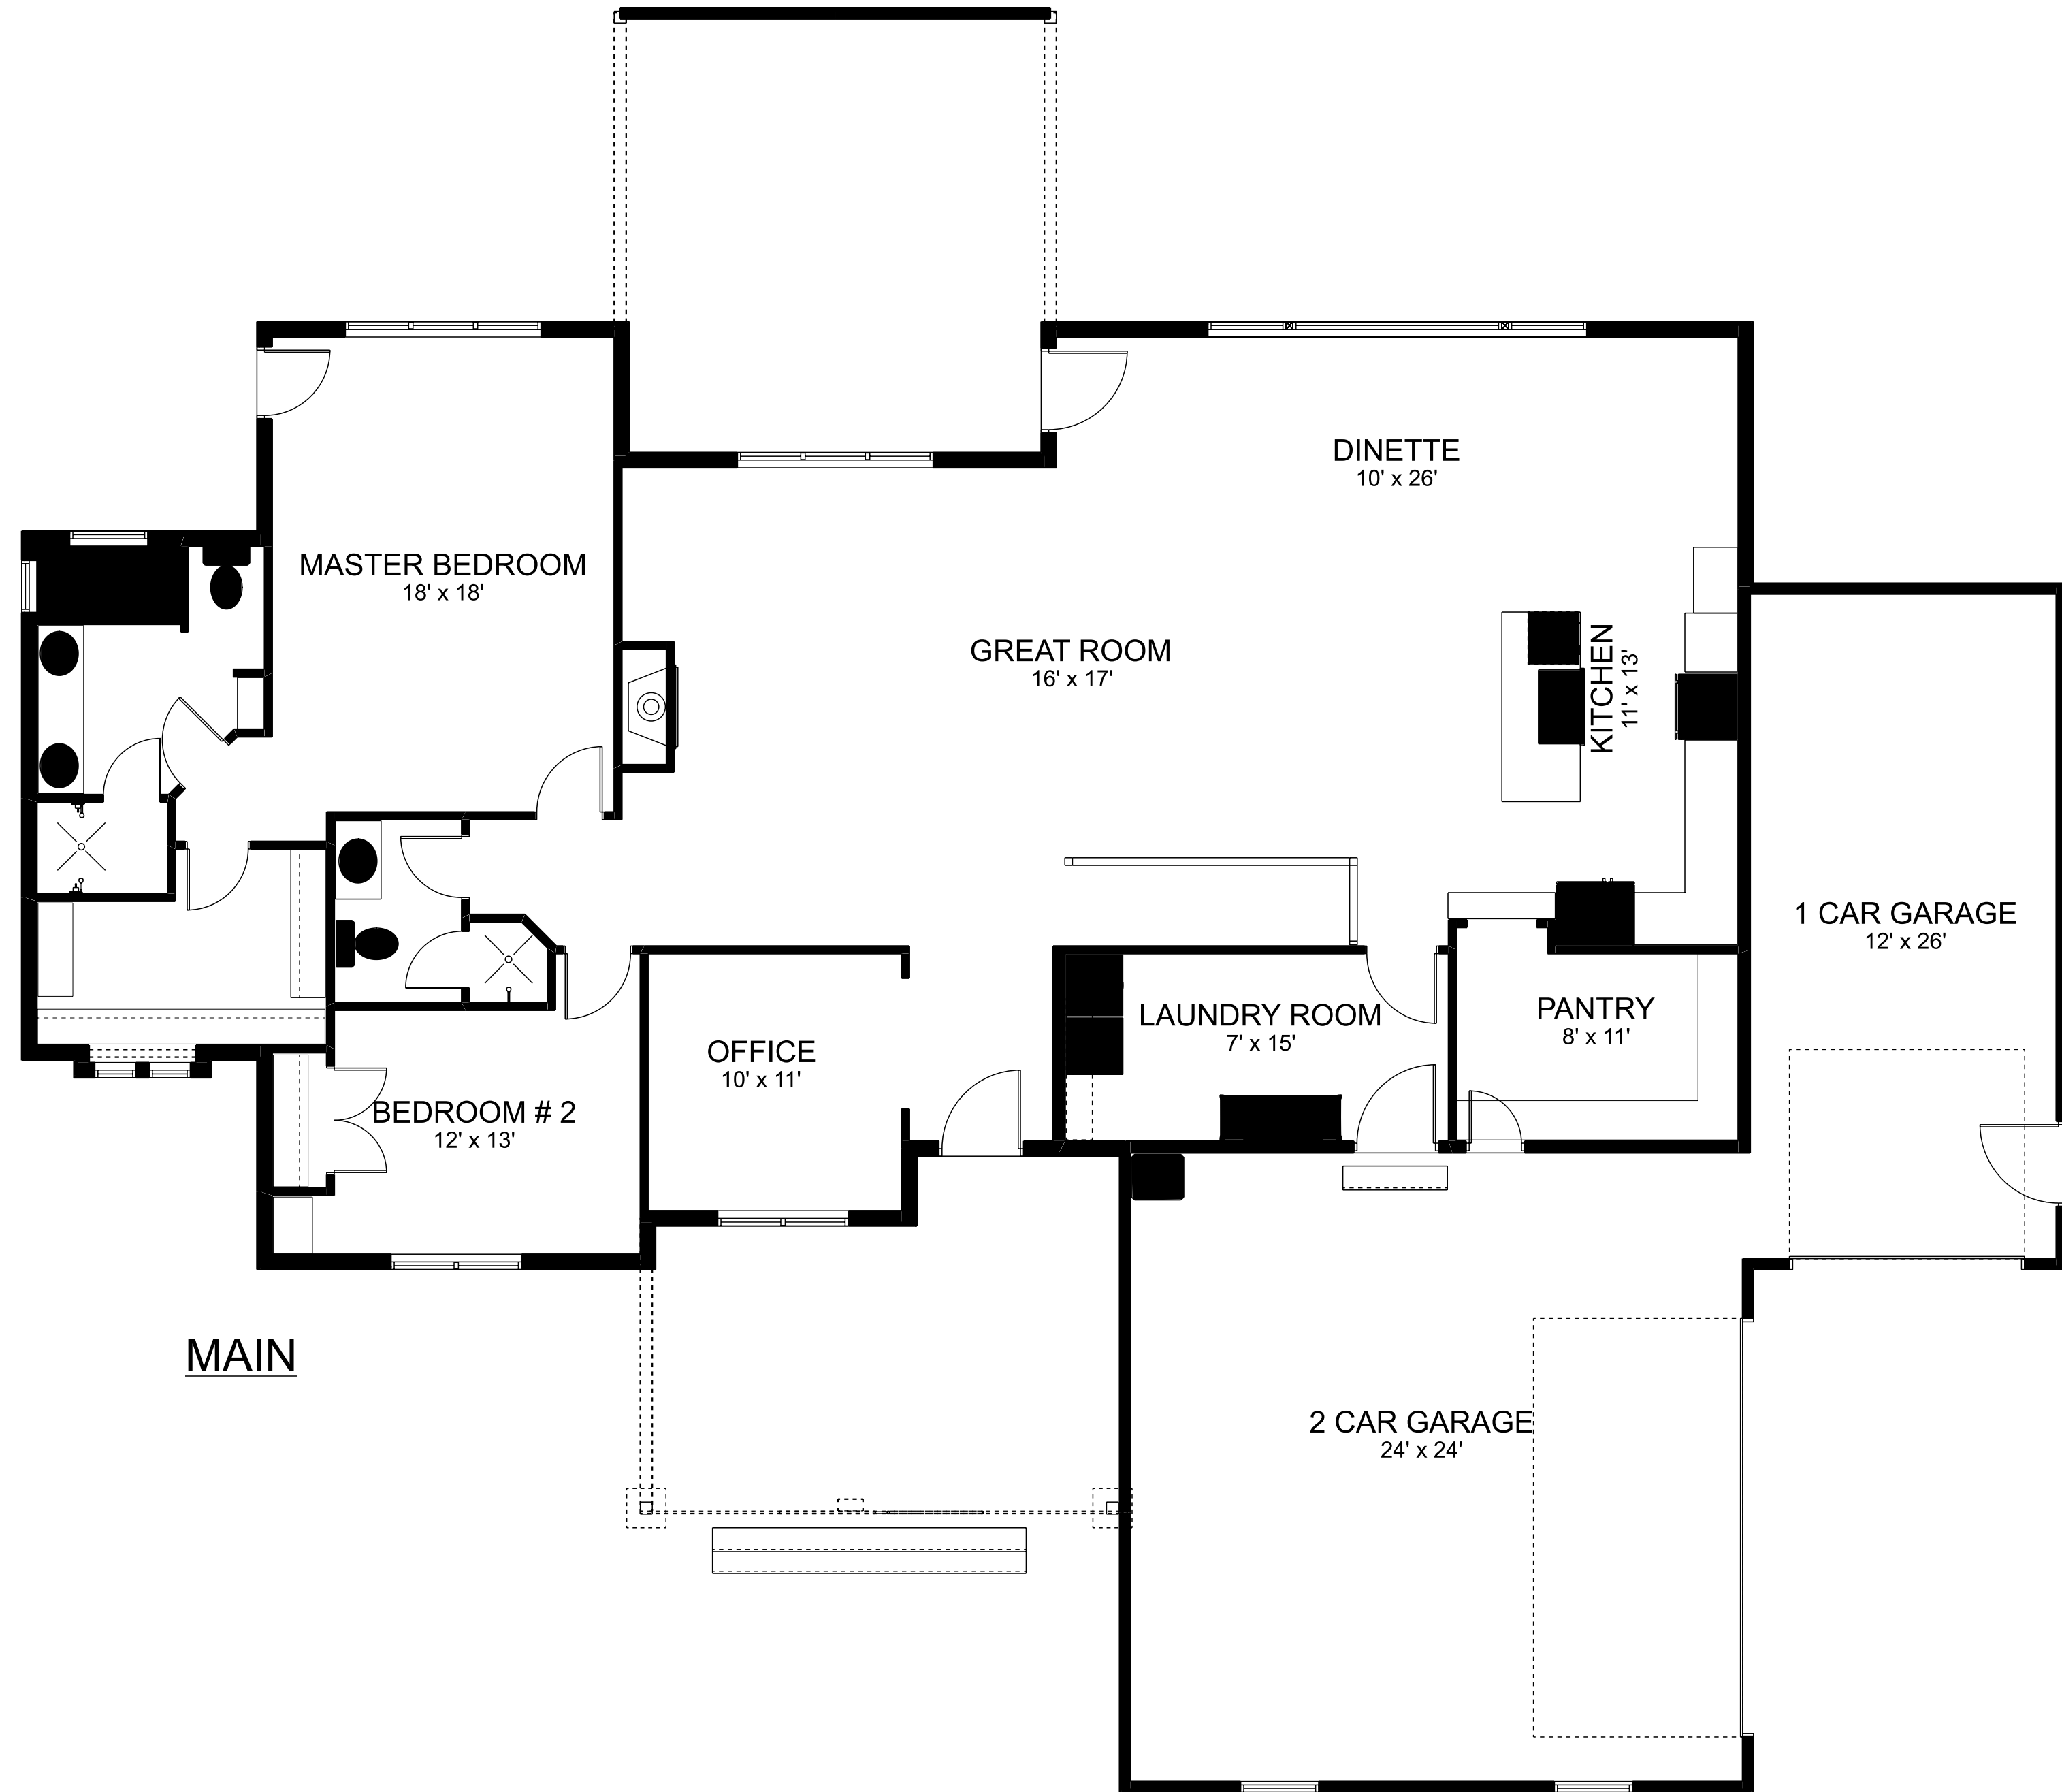


SCALE As Noted	PAGE 2
	DATE 6/24/2019
SHEET TITLE Layouts	
2010 SF Fairview Utah	
AVANT-GARDE BUILDERS MOUNT PLEASANT, UTAH Phone: (435)462-9782 Email: pm@avantgardehomes.net	



**WEST E**  
SCALE: 3/16" = 1'-0"

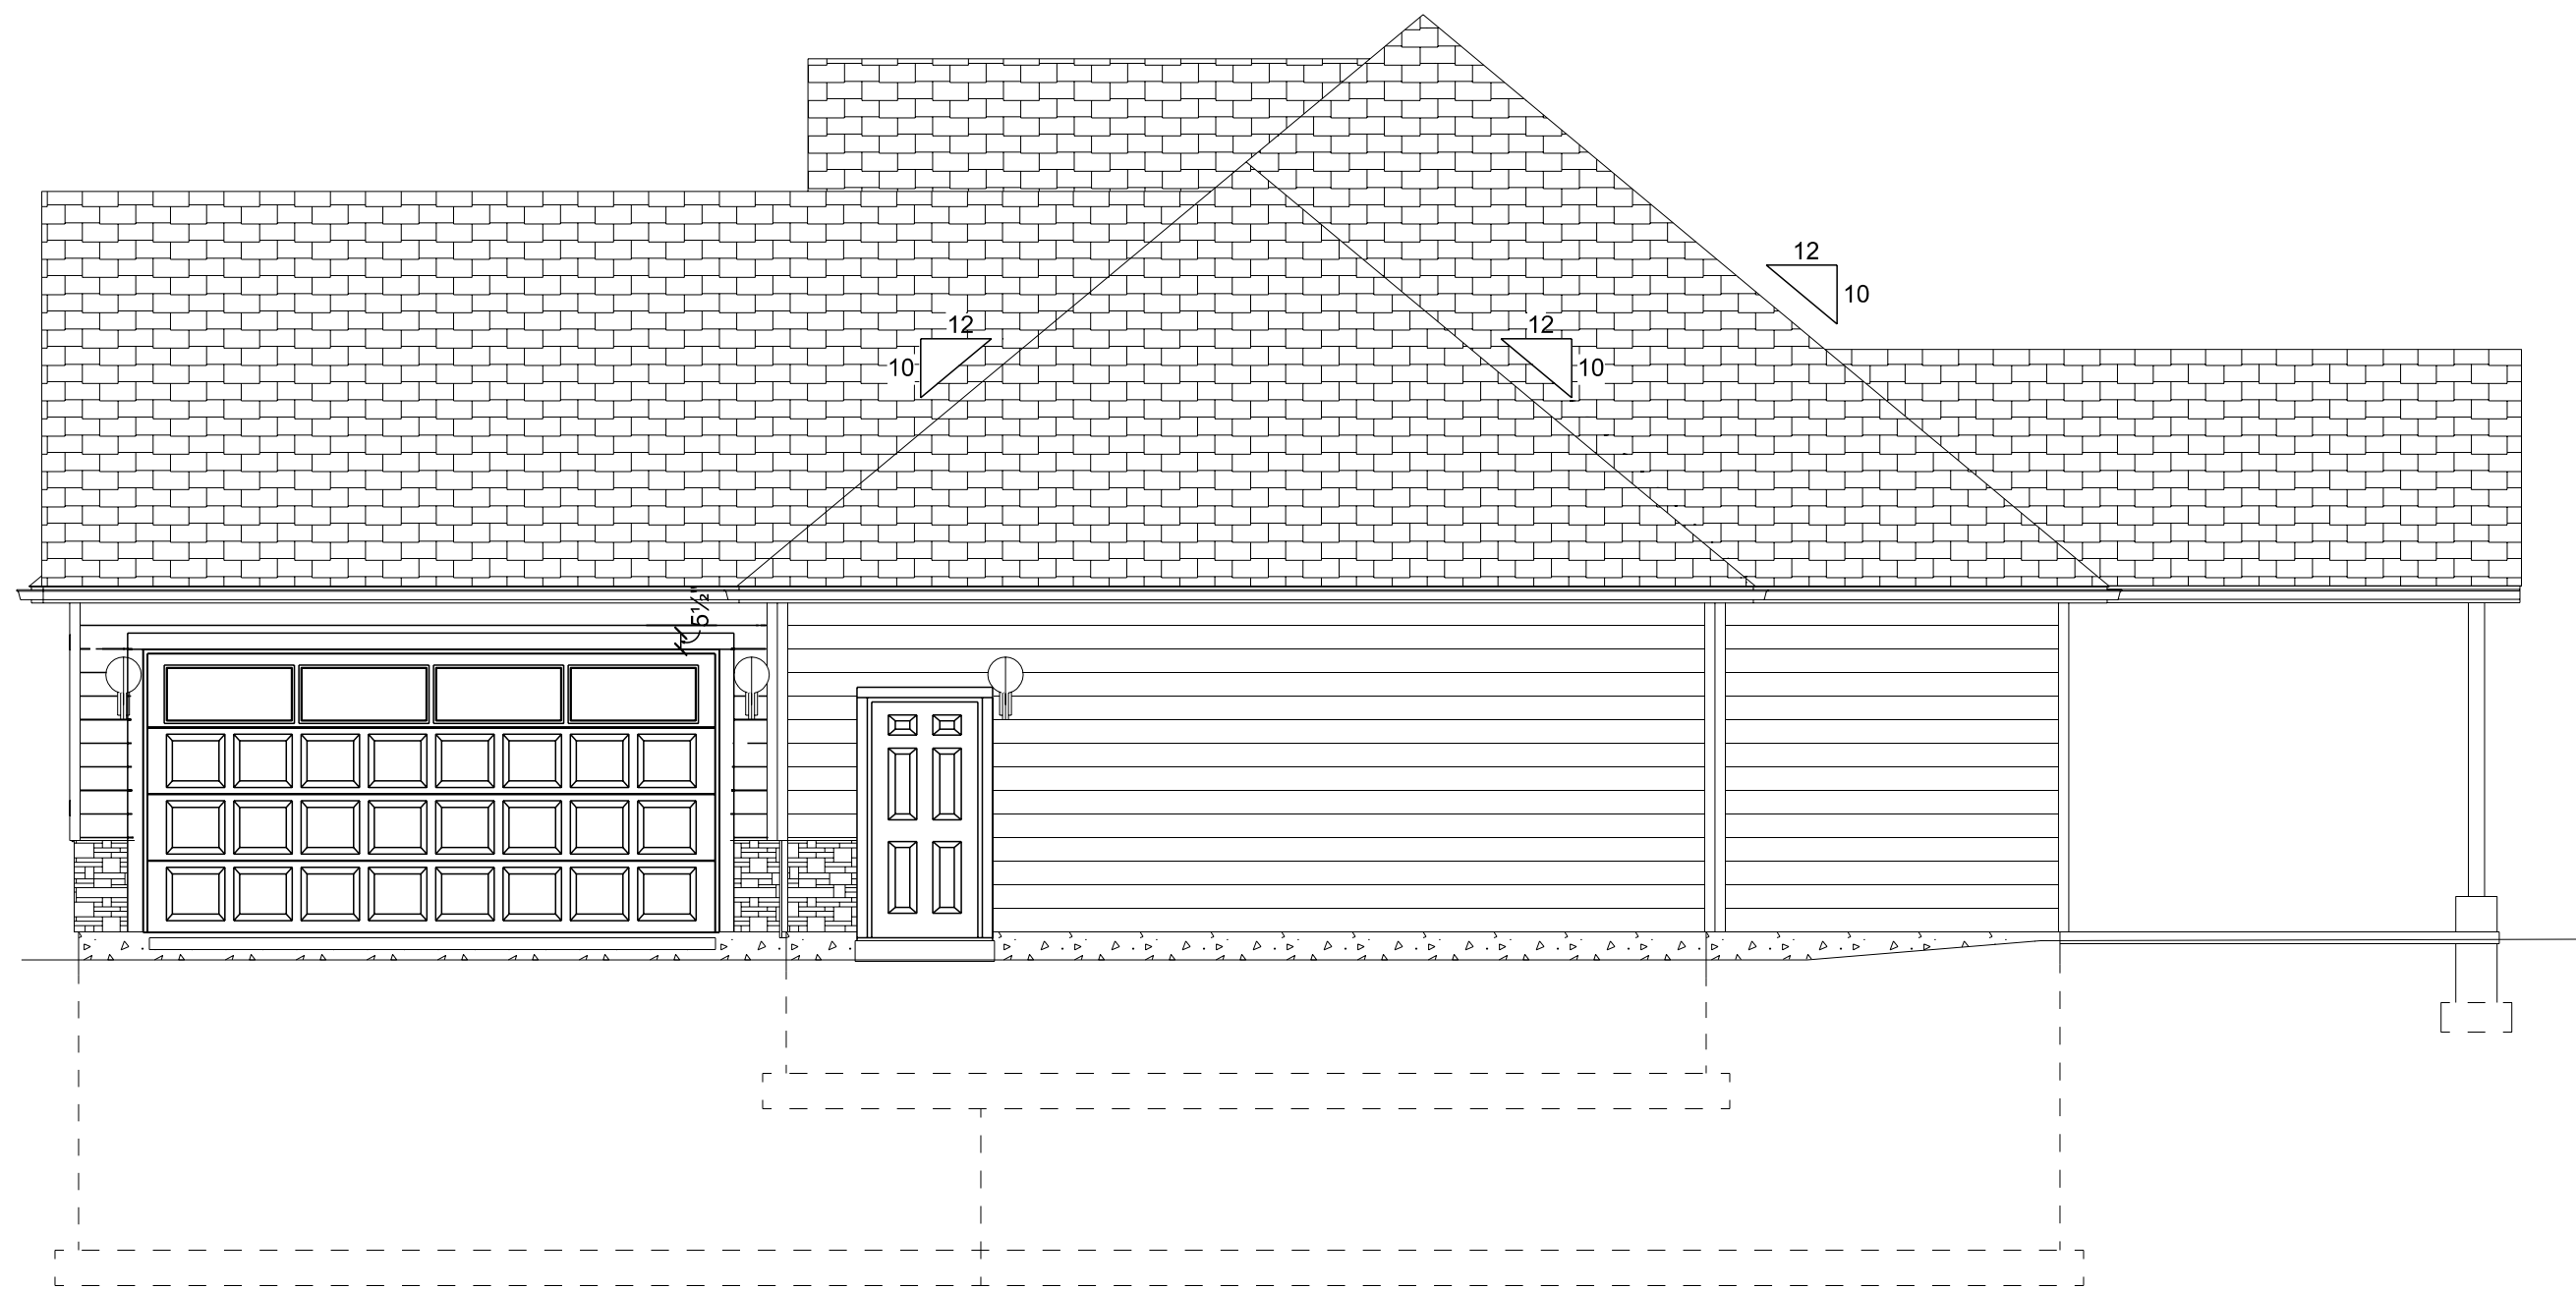

**SOUTH E**  
SCALE: 3/16" = 1'-0"

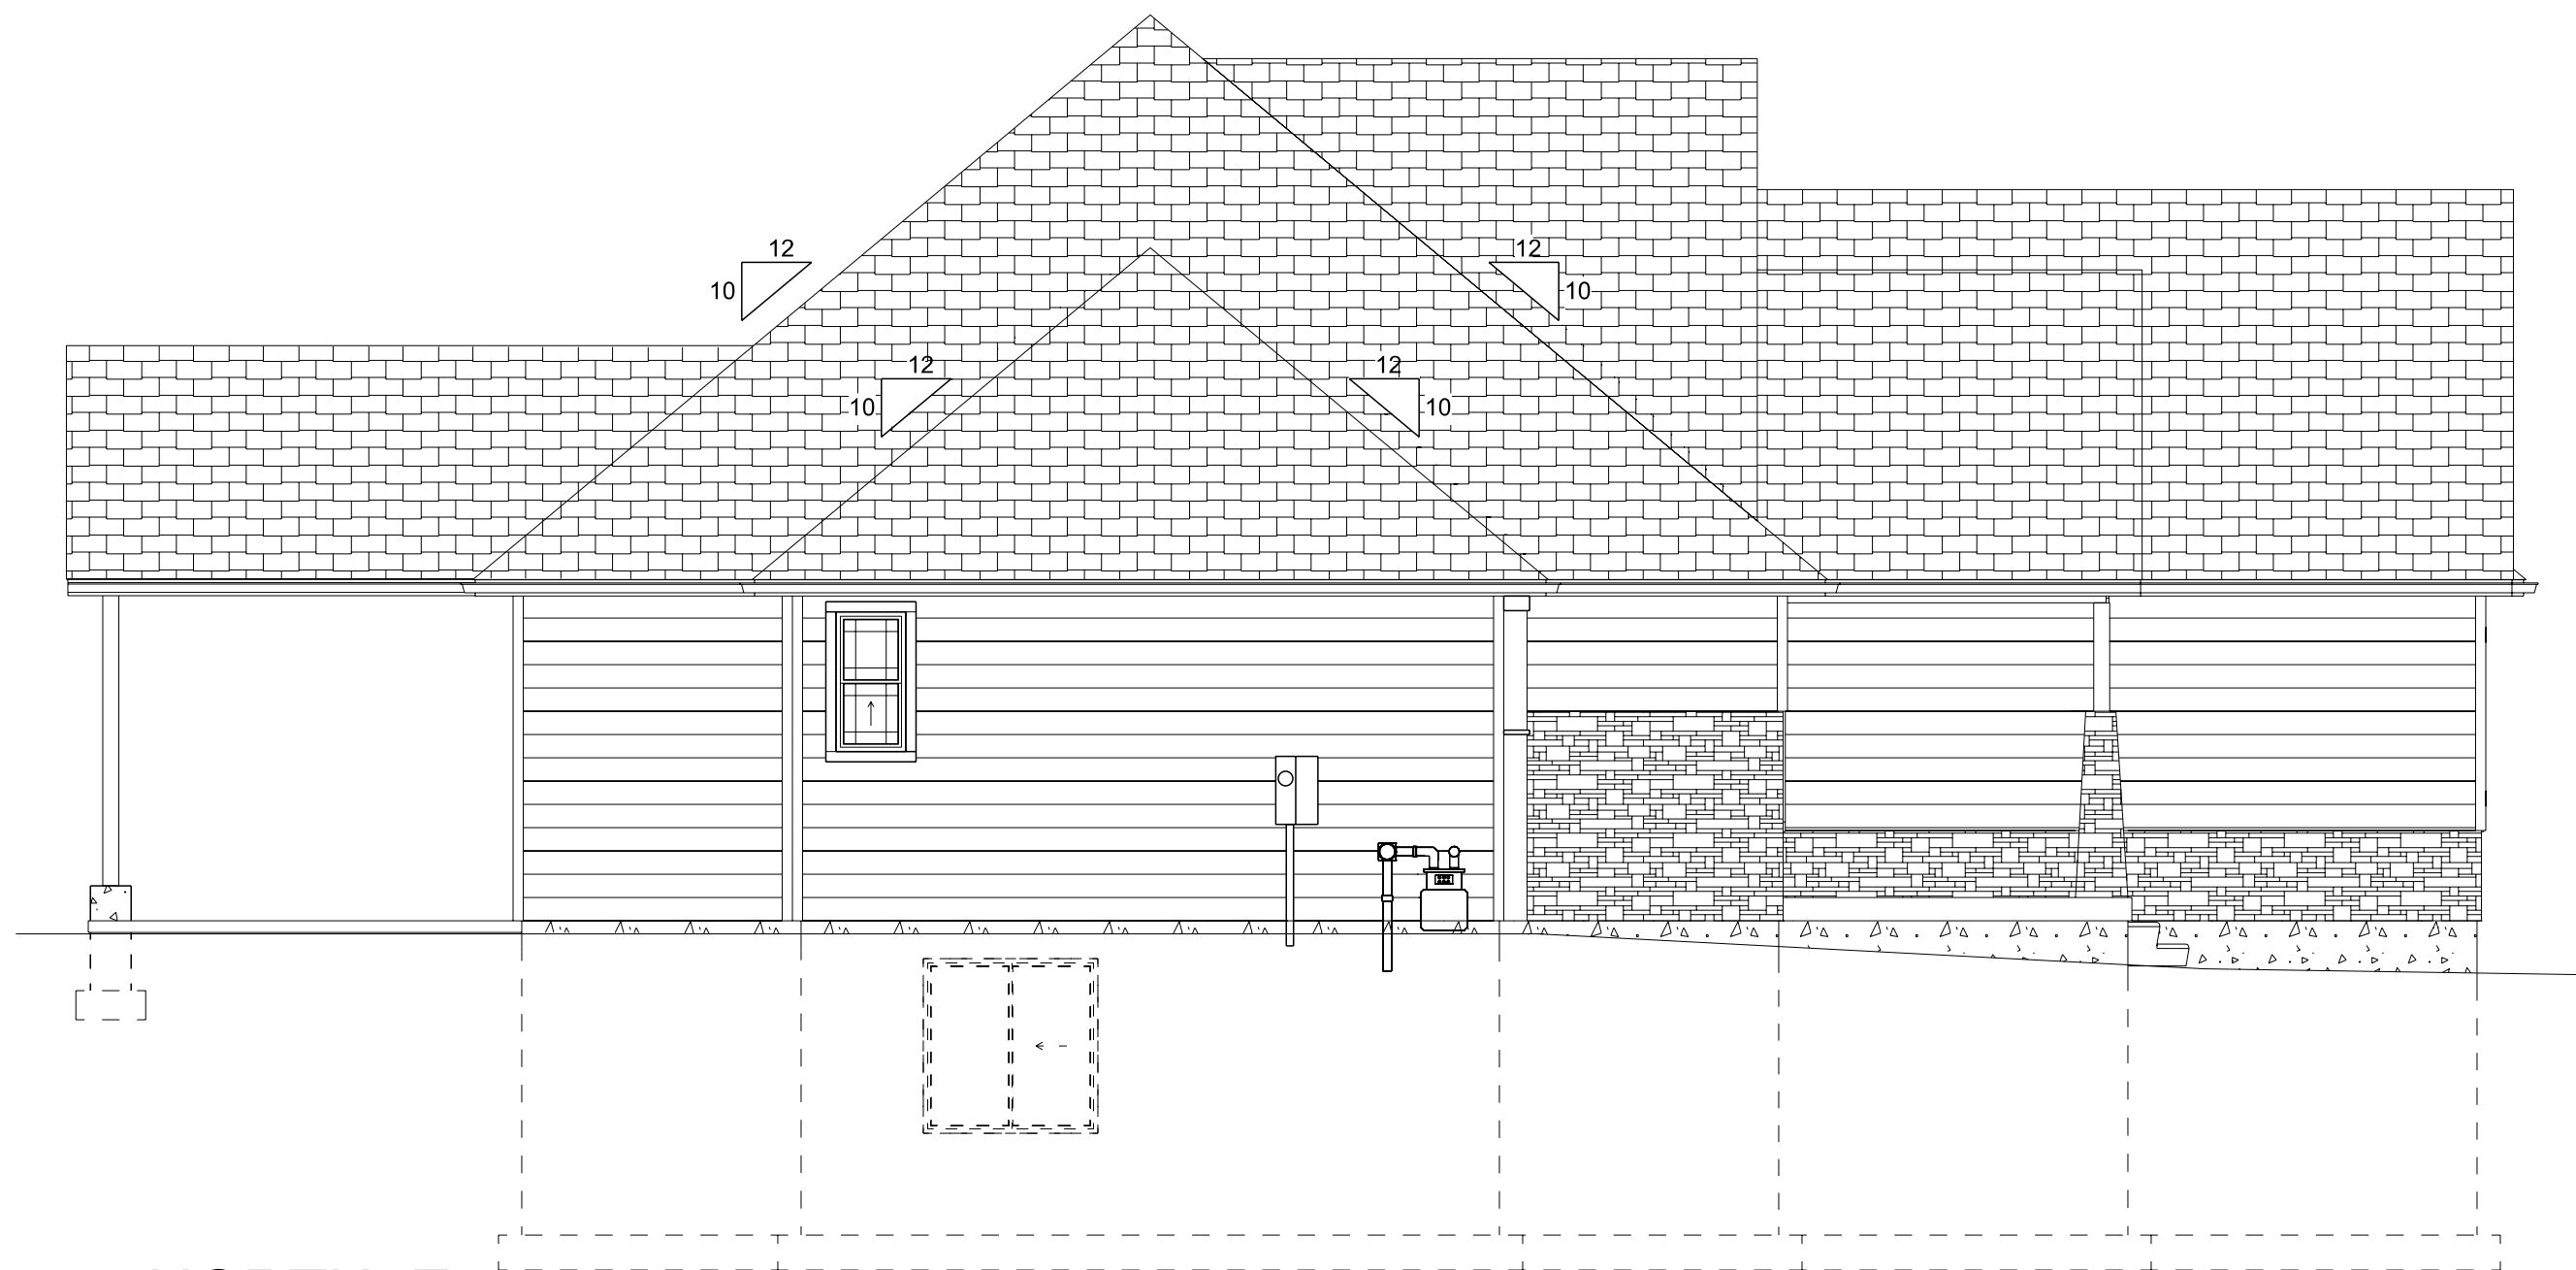

**NORTH E**  
SCALE: 3/16" = 1'-0"



**EAST E**  
SCALE: 3/16" = 1'-0"